



LOT 100 - FRONT VIEW



LOT 100 - REAR VIEW

NOTE:
ALL ABOVE IMAGES ARE FOR GENERAL ILLUSTRATIVE PURPOSES
ONLY. DRAWINGS & SPECIFICATIONS TAKE PRECEDENT

GENERAL NOTES:

GENERAL

- All levels and boundary setbacks to be confirmed on site.
- On-site trees to be retained wherever possible if not marked for removal in landscaping documents.
- Refer to Town Planning Conditions and approved town planning documents as required.

BUILDING DESCRIPTION

- Building Use - Residential
- Class of Building - 2
- Type of Construction - C
- Rise of Storeys - 2
- No. of Storeys - 2
- Effective Height - 3.6m

SCREENING

- Provide screening in accordance with the development approval.

STRUCTURE - SLABS & FALLS

- All slab set downs refer to floor plans.
- All paving to fall away from building.
- All grades to comply with planning policy 18.06

EXTERNAL FIXTURES

- Any attachments to the exterior of the building including pergolas, facades, sunshades etc. to comply with Clause 2.4 of Spec C11 BCA 2019.

FIRE RESISTANCE - COMPARTMENTATION AND SEPARATION

- Each storey of units to be separated by floors achieving FRL 30/30/30.
- Refer to Table 5 of Spec C11 BCA for general FRL's to Class 2 buildings of Type C construction.
- Fire rated bounding construction to extend from a floor with the required FRL to the underside of the floor above with the required FRL, or to the underside of non-combustible roof sheeting, or a ceiling immediately below the roof which has a resistance to the incipient spread of fire to the space above of not less than 60 minutes. Unless otherwise specified on drawings.
- Walls between or bounding sole occupancy units in Class 2 buildings of Type C construction must be fire rated to achieve 90/90/90 to loadbearing walls.
- Fire walls to extend to the underside of the non-combustible roof sheeting including eaves. They shall finish hard against the external wall separated by a damp proof membrane. No timber or combustible material is to cross the separation wall. Roof battens are permitted to cross, provided they are no greater than 75 x 50mm and have the gap between the top of the wall and the underside of the roof sheeting packed with mineral wool fibre or similar fire resistant material.

PROTECTION OF OPENINGS

- Any openings in walls required to have an FRL and within 3m of a fire source feature must be protected in accordance with Part C3.2 and C3.4 BCA.
- Penetrations through building elements that are required to achieve FRL are to be protected to comply with Part 3.12 or Part 3.15 and Spec. C3.15 BCA e.g. fire collars to PVC soil and waste pipes, fire dampers to mechanical ventilation ducts.
- Gas penetrations - No gas pipes to penetrate through floors.

FIRE HAZARD PROPERTIES

- Floor linings, floor coverings, wall linings, ceiling linings, air handling equipment, sarking and insulation materials must comply with Specification C110 Fire hazard properties of BCA Volume One 2019.

HEALTH & AMENITY - SANITARY & OTHER FACILITIES

- Floor wastes to all wet areas (bathrooms/en suites and laundries) unless wet areas fall to shower traps and all sanitary ware have overflows.
- Part F111 BCA requires the provision of floor wastes to bathrooms and laundries including laundry cupboards in all units located above another unit or public space.
- Part F17 BCA requires all wet areas of building to be waterproofed.
- Waterproofing should be in accordance with the requirements of AS3740.
- Sanitary compartments or rooms containing closet pans to comply with part F2.5 BCA with doors fitted with lift off hinges where required.

LIGHT & VENTILATION

- Bathrooms/ en suites/ powder rooms and laundries not provided with an operable window to provide natural ventilation complying with Part F4.6 BCA, to be mechanically ventilated to comply with AS1668.2
- Location of exhaust outlets in relation to external openings in units and neighbouring properties to comply with AS1668.2

CEILING HEIGHTS

- To habitable rooms min 2.4m
- To kitchens, bathrooms, corridors and non-habitable rooms min. 2.1m

ACCESS & EGRESS CONSTRUCTION OF EXITS

- Paths of travel from building discharge point to road frontage to comply with D110 BCA - minimum 1.0m wide with stairs and ramps complying with BCA at any change in level along path of travel

STAIRS, RAMPS & BALUSTRADES

- Balustrades are required to be provided to open edges of floors and stairs (D2.16) minimum height of 1.0m above floors (865mm stair nosing) with maximum 125mm gaps. To ensure compliance with this clause, all balustrades to achieve a minimum of 1050mm above finished ground levels.
- Where glazing is to act as a balustrade the glazing and related fixings should be designed to meet the AS1070 loading requirements for a balustrade
- Where floors exceed 4.0m above the surface below, balustrades are not to contain horizontal or climbable elements between 150mm and 760mm above the floor level or have fixed building parts within a radial arc of 1200mm from the base of the balustrade that are on an angle closer than 90degrees to it.
- Where an operable window is located on a floor more than 4.0m above the surface below it must have its sill located a minimum 865mm above the floor (D2.16(i)(ii)(c)) and not have climbable elements such as ledges or glazing framing located between 150 and 760mm above the floor
- Air conditioning condensers must not be placed near balustrades to form climbable elements min. 1200mm clear of balustrades
- Stairways to comply with D2.13 BCA throughout, landings to comply with D2.14
- Part D2.21 requires all doors are to be operable without a key from the side that faces a person seeking egress. All door hardware is to be located between 900mm and 1200mm above the floor
- Part D2.15 stipulates the provisions for thresholds require a level landing no less than the width of the door leaf
- The construction of stairs, walkways or ladders giving access to plant rooms and the like must comply with the requirements of AS 1657
- Operable windows located where the floor below is greater than 2m or more above the surface beneath in a bedroom of a Class 2 building, and where the lowest level of the window opening is less than 1.7m above the floor, the window must have a device capable of restricting the window opening to not more than 125mm, or be fitted with security screens.
- All provisions of BCA D2.24 will need to be complied with for windows that fall into this category.

GLAZING & DOORS

- Glazing must be designed to meet the requirements of AS2888 and AS2047.
- Full height glazing to comply with S14281-2009 Clause 6.6
- Luminance contrast to doorways on accessway to comply with AS14281-2009 Clause 13.
- Doorways opening onto driveway common area shall have a minimum luminance contrast of 30% provided between:
 - a) door leaf and jamb; or
 - b) door leaf and adjacent wall; or
 - c) architrave and wall; or
 - d) door leave and architrave; or
 - e) door jamb and adjacent wall.
- The minimum width of the area of luminance control shall be 50mm.

SMOKE DETECTION AND ALARM SYSTEM

- Automatic smoke alarm system to be installed to comply with Clause 3 of Spec E2.2a BCA connected to consumer mains power.
- Smoke Alarm System to comply with AS3786.

SOUND TRANSMISSION AND INSULATION ACOUSTIC SEPARATION

- Sound insulation requirements to comply with Part F5 BCA
- Floors separating sole occupancy units to have R_w+C_w not less than 50 and L_w not more than 62
- Walls separating sole occupancy units from one another to have R_w+C_w not less than 50
- Walls separating a bathroom, toilet, laundry or kitchen in one unit from a habitable room in an adjoining unit to have R_w+C_w not less than 50 and must be constructed of discontinuous construction (refer to detail).
- If a duct, soil or waste pipe, located in a wall or floor cavity, serves or passes through more than one sole occupancy unit, the service must be separated from the rooms of any sole-occupancy unit by construction with an R_w+C_w not less than:
 - i) 40 if the adjacent room is a habitable room (other than a kitchen), or
 - ii) 25 if the adjacent room is a kitchen or any other room.
- Refer acoustic wall details for specification.

WALLS & ROOFS

- All roof penetrations to be flashed.
- Gutters & Downpipes - refer to hydraulic and architectural drawings.
- Wall and roof insulation R value to meet 6 star BERS rating. Refer Energy Consultants Report.
- Roof insulation - Glass wool, mineral wool, polyester, natural wool batts or blankets.
- Wall insulation - Reflective foil membrane or "air cell" type insulation or reflective foil in combination with bulk thermal insulation where required.

TERMITE PROTECTION


- All termite protection to timber to comply with B1.4(i) BCA 2019 Vol. 2 & AS3660.1
- Where barrier protection is required provide 'Termimesh' installed to manufacturers instructions.
- For built to boundary walls refer to manufacturer instructions.

CONSTRUCTION PERIOD FIRE PROTECTION SERVICES

- During construction fire protection services to be provided to comply with E19 BCA 2019.
- A portable fire extinguisher to be provided on each storey beside each required exit.

ENERGY EFFICIENCY - CLASS 2 BUILDINGS

- 4-star Water Efficiency Labelling and Standards (WELS) Scheme rated toilets
- Minimum 3-star WELS rated tap ware for shower roses, kitchen sinks, bathroom basins and laundry troughs.
- 80 per cent energy efficient globes to all fixed internal lighting for class 2 buildings.
- Hard wired air-conditioners that have an Energy Efficiency Ratio (EER) of at least 2.9








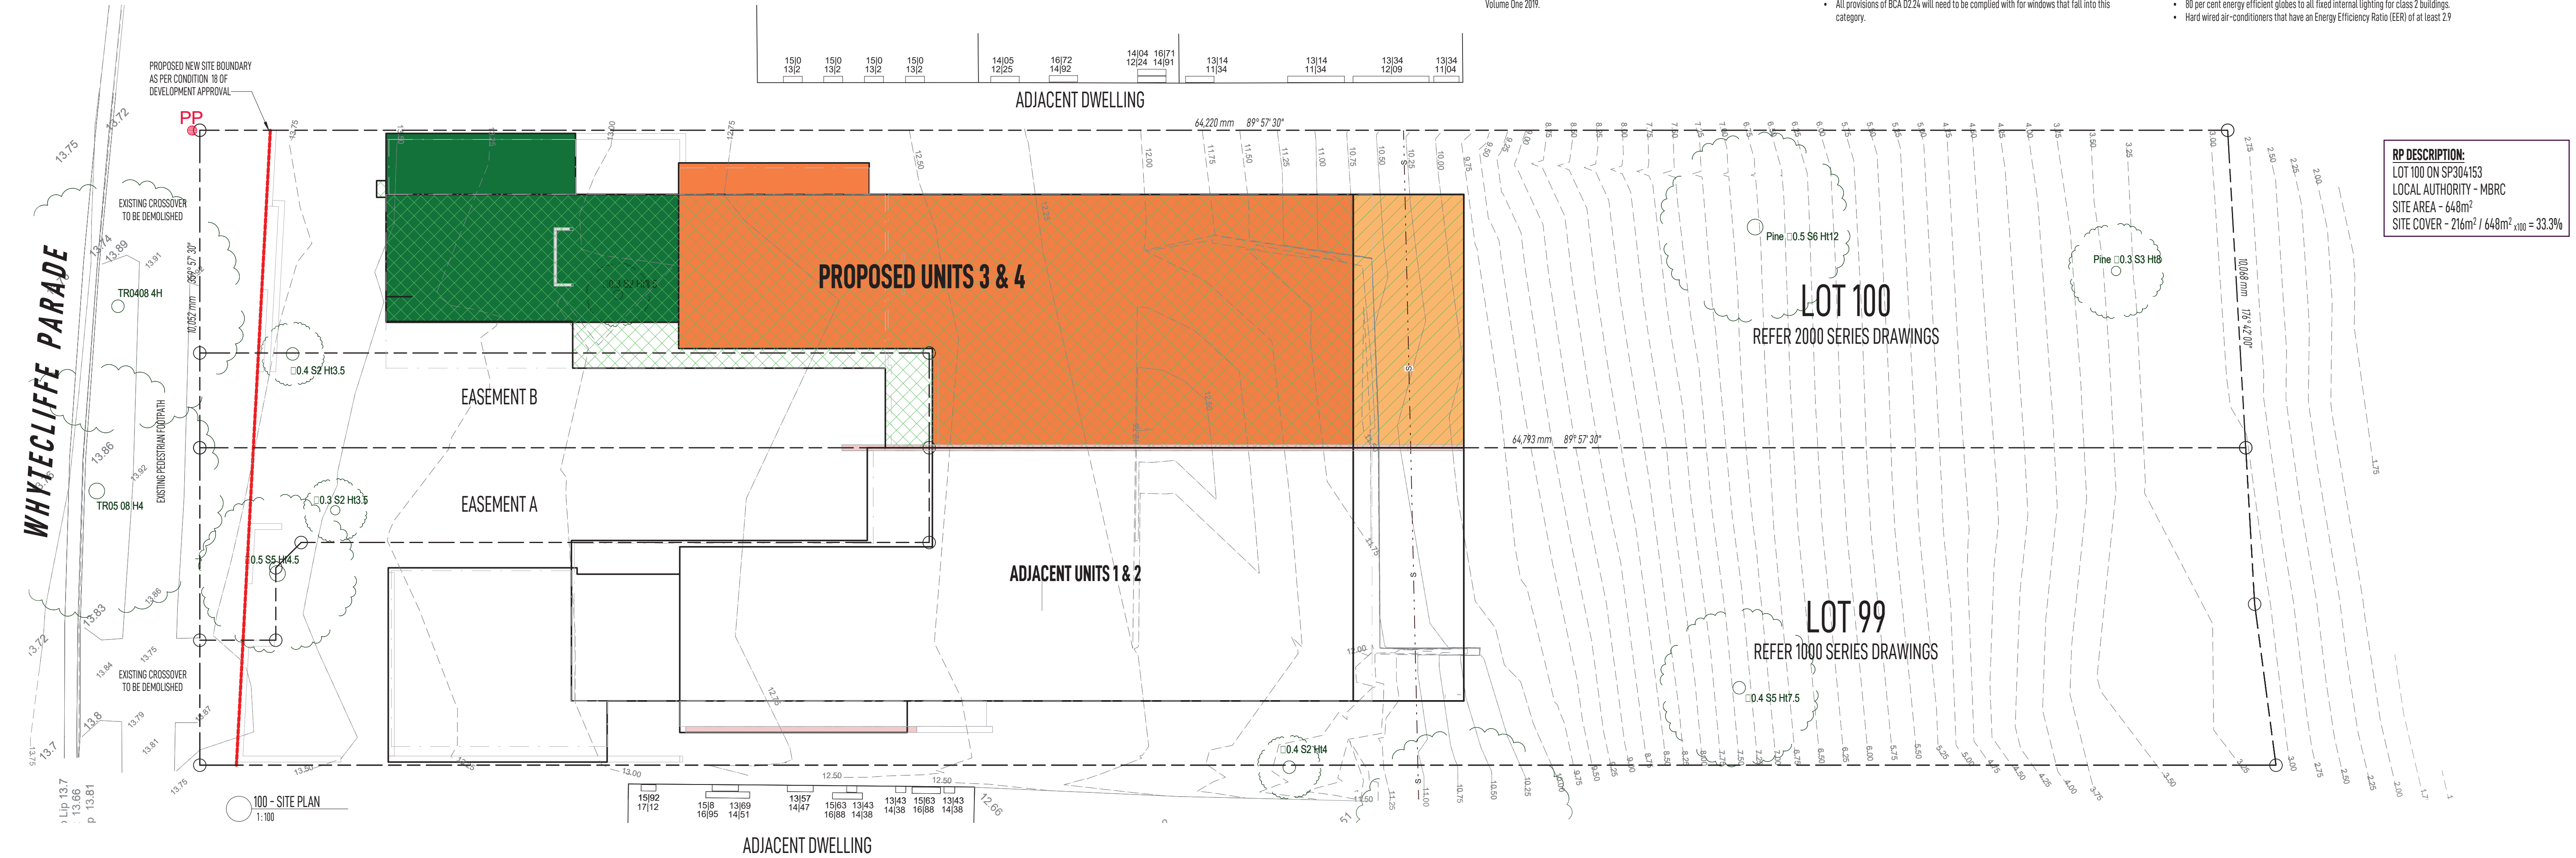


RP DESCRIPTION:
LOT 100 ON SP304153
LOCAL AUTHORITY - MBRC
SITE AREA - 648m²
SITE COVER - 216m² / 648m² x 100 = 33.3%

No.	DATE	REVISION
A	1-10-20	PRELIMINARY ISSUE
B	06-10-20	PRELIMINARY CLIENT ISSUE
C	18-10-20	CLIENT REVIEW
D	16-11-20	CONSULTANT ISSUE
E	11-12-20	QUOTATION ISSUE
F	15-03-21	GENERAL REVIEW
1	15-04-21	ISSUED FOR CONSTRUCTION




PROJECT No.	SHEET	ISSUE
20042	BA-2010	3

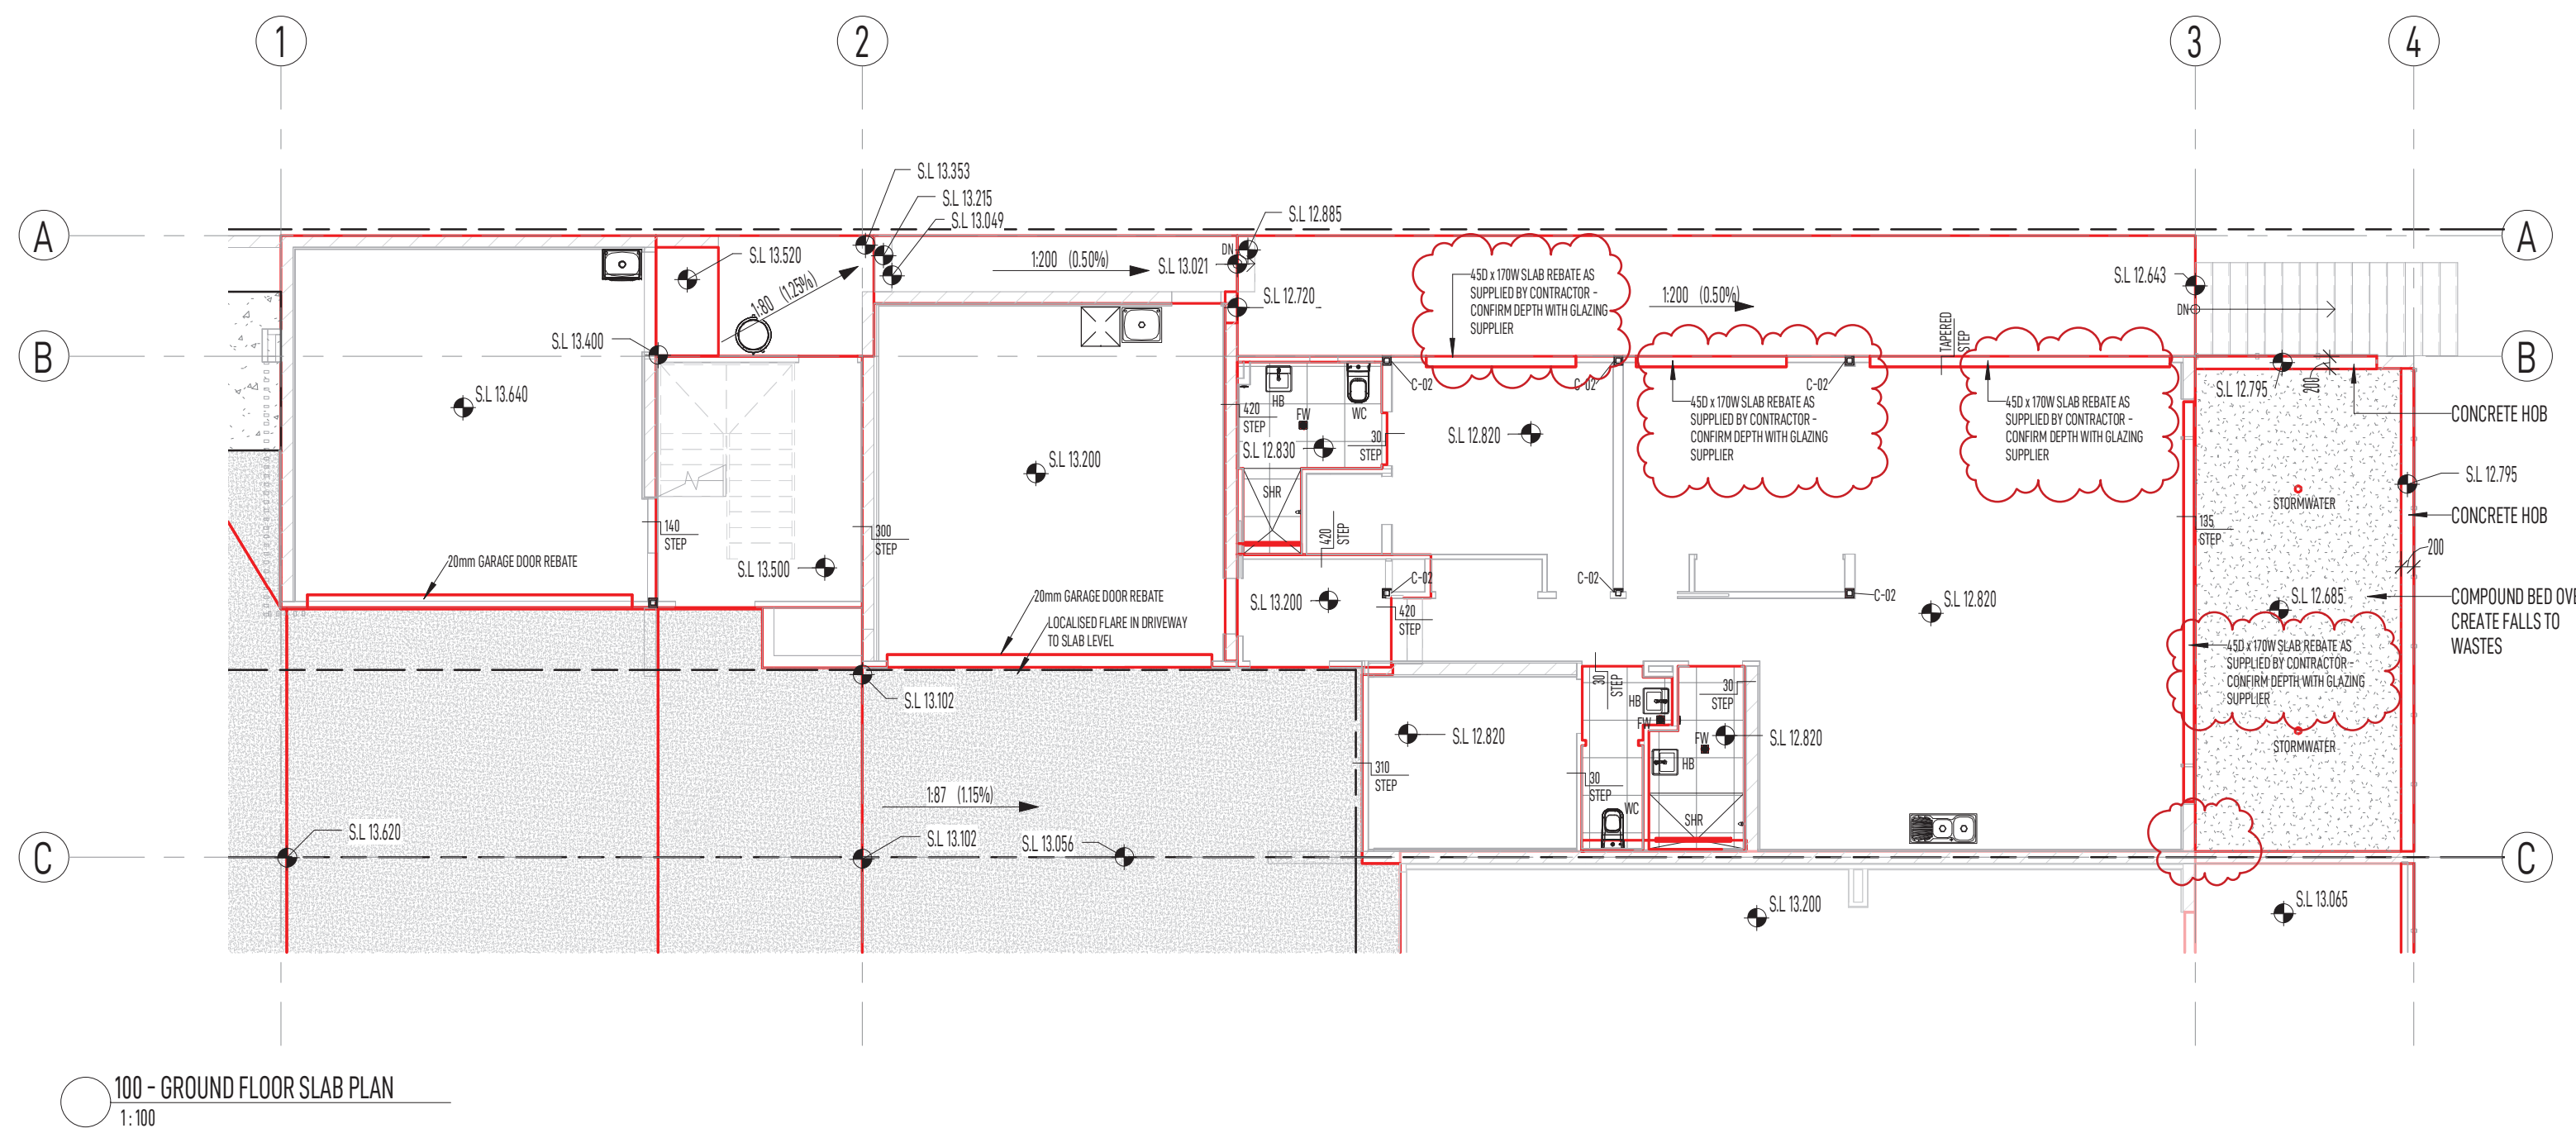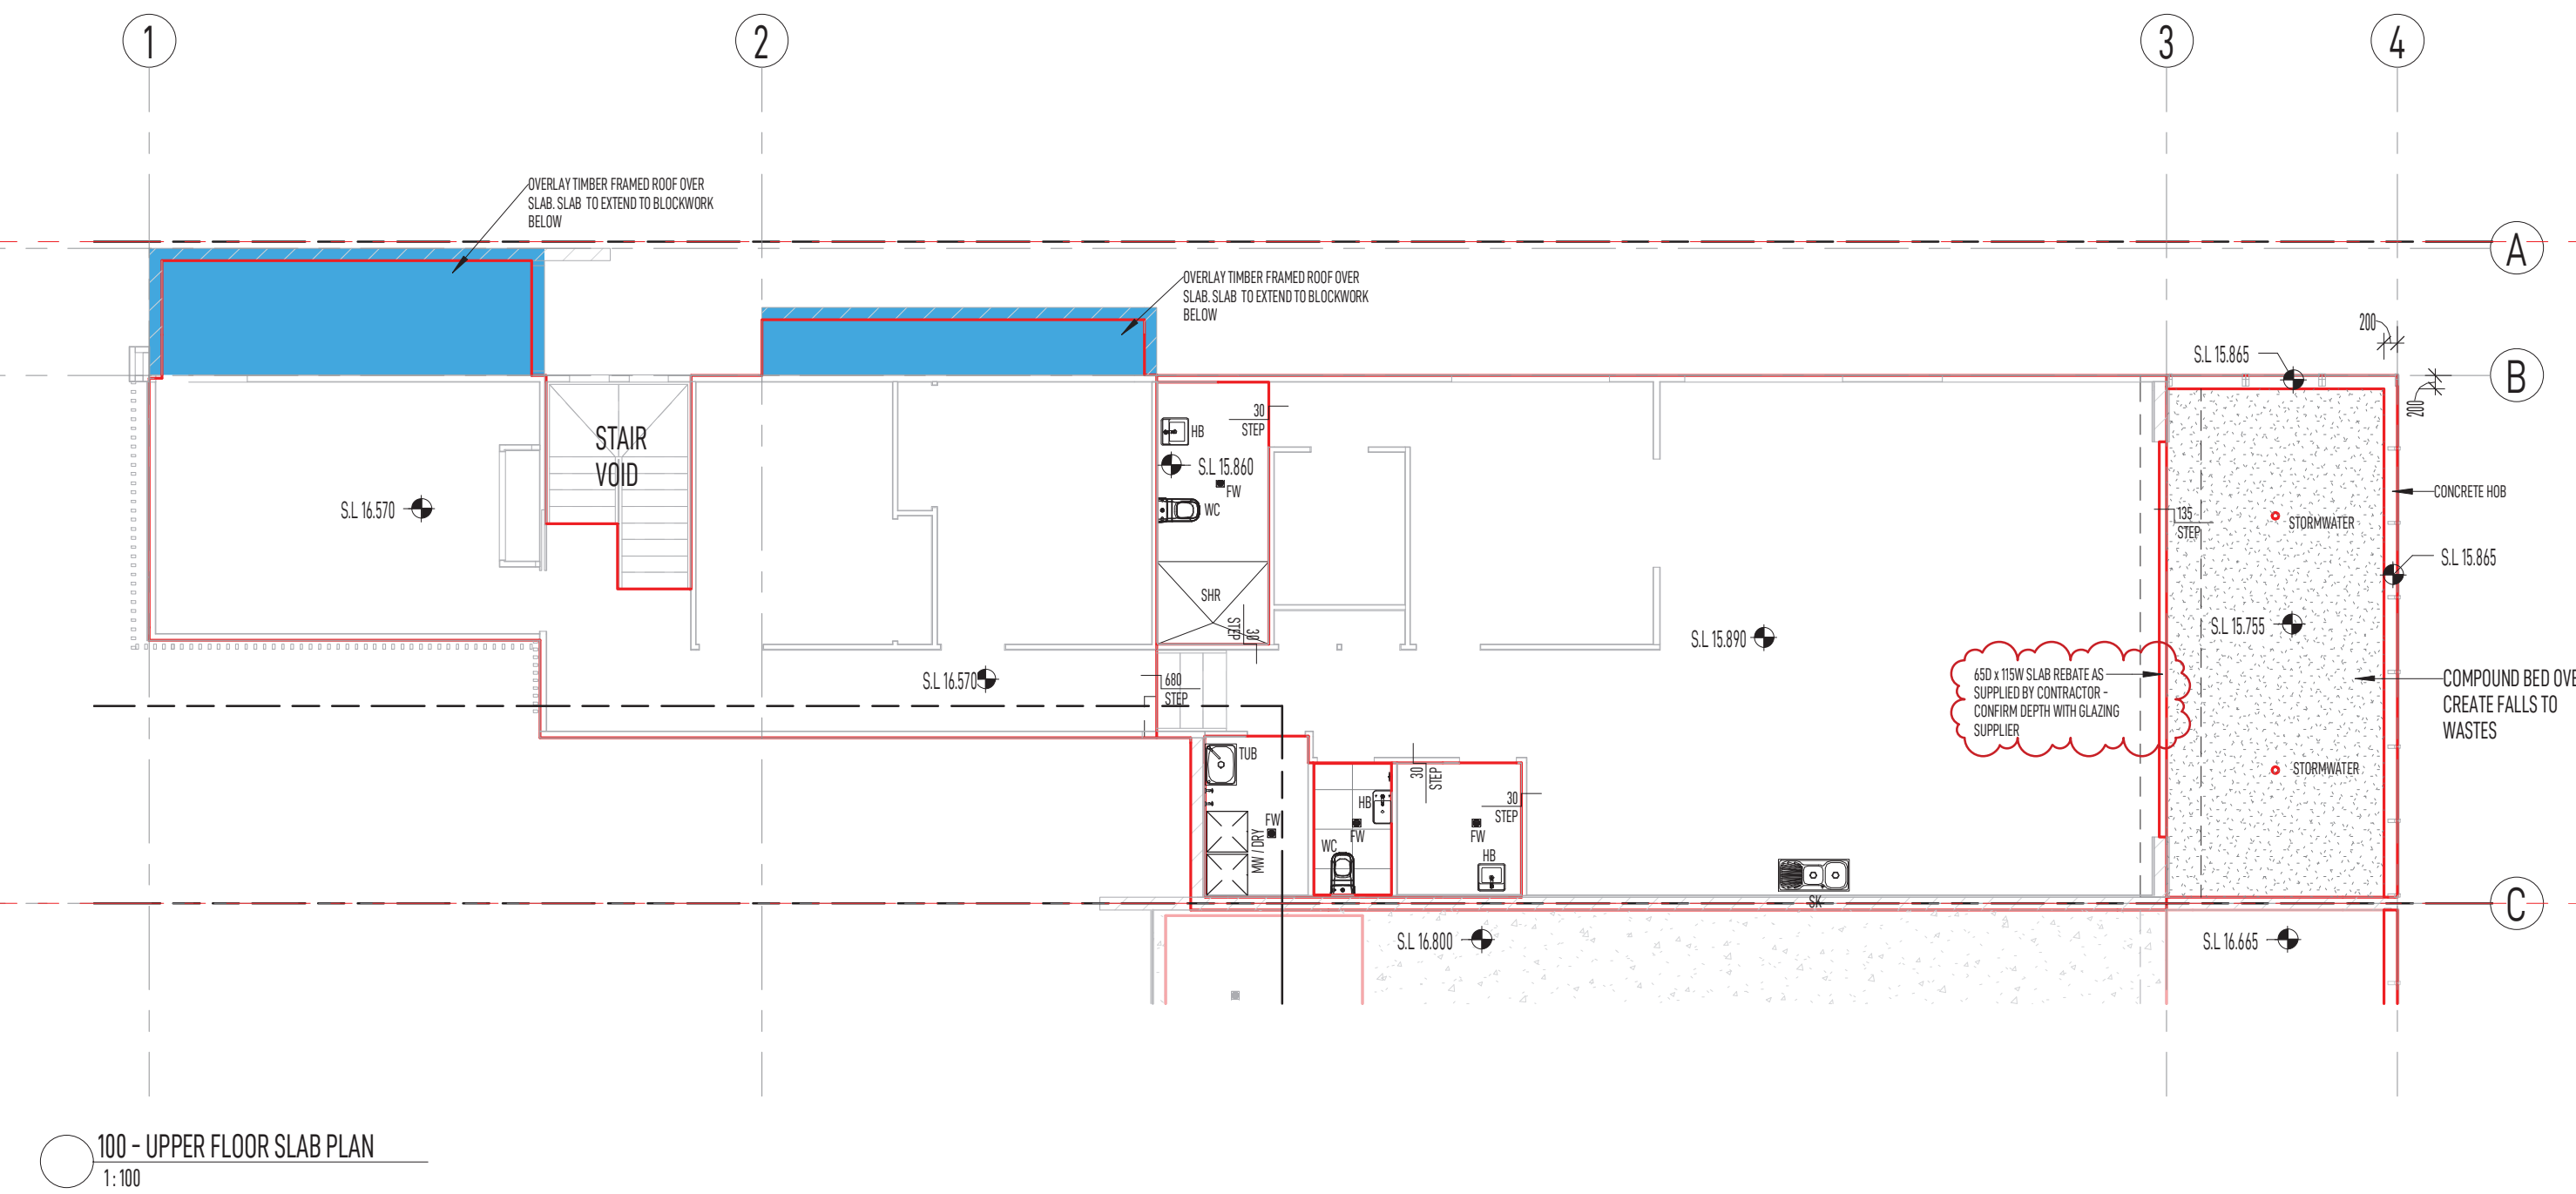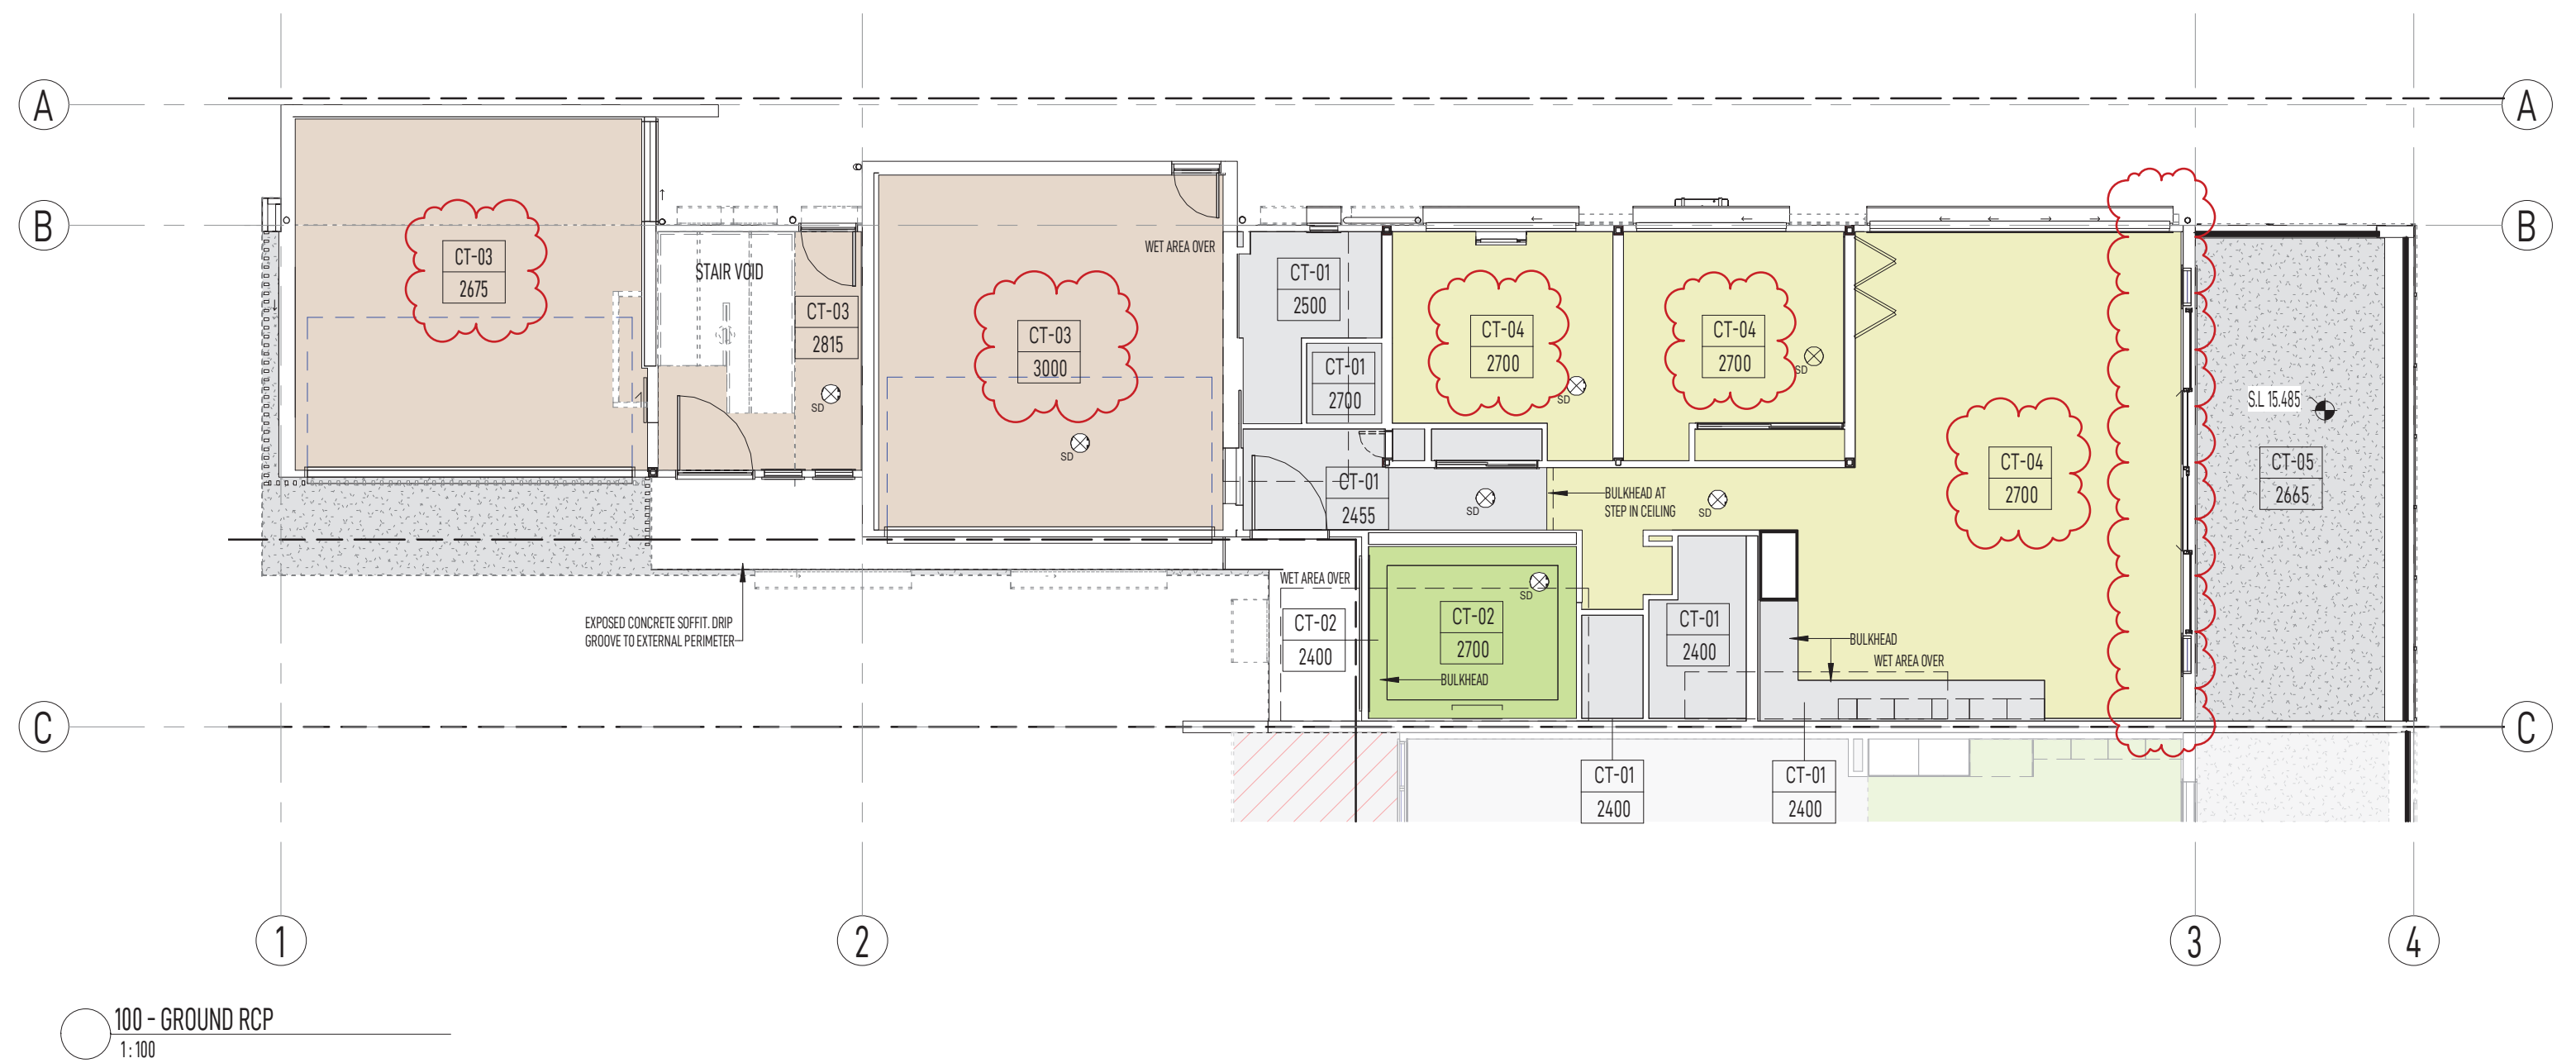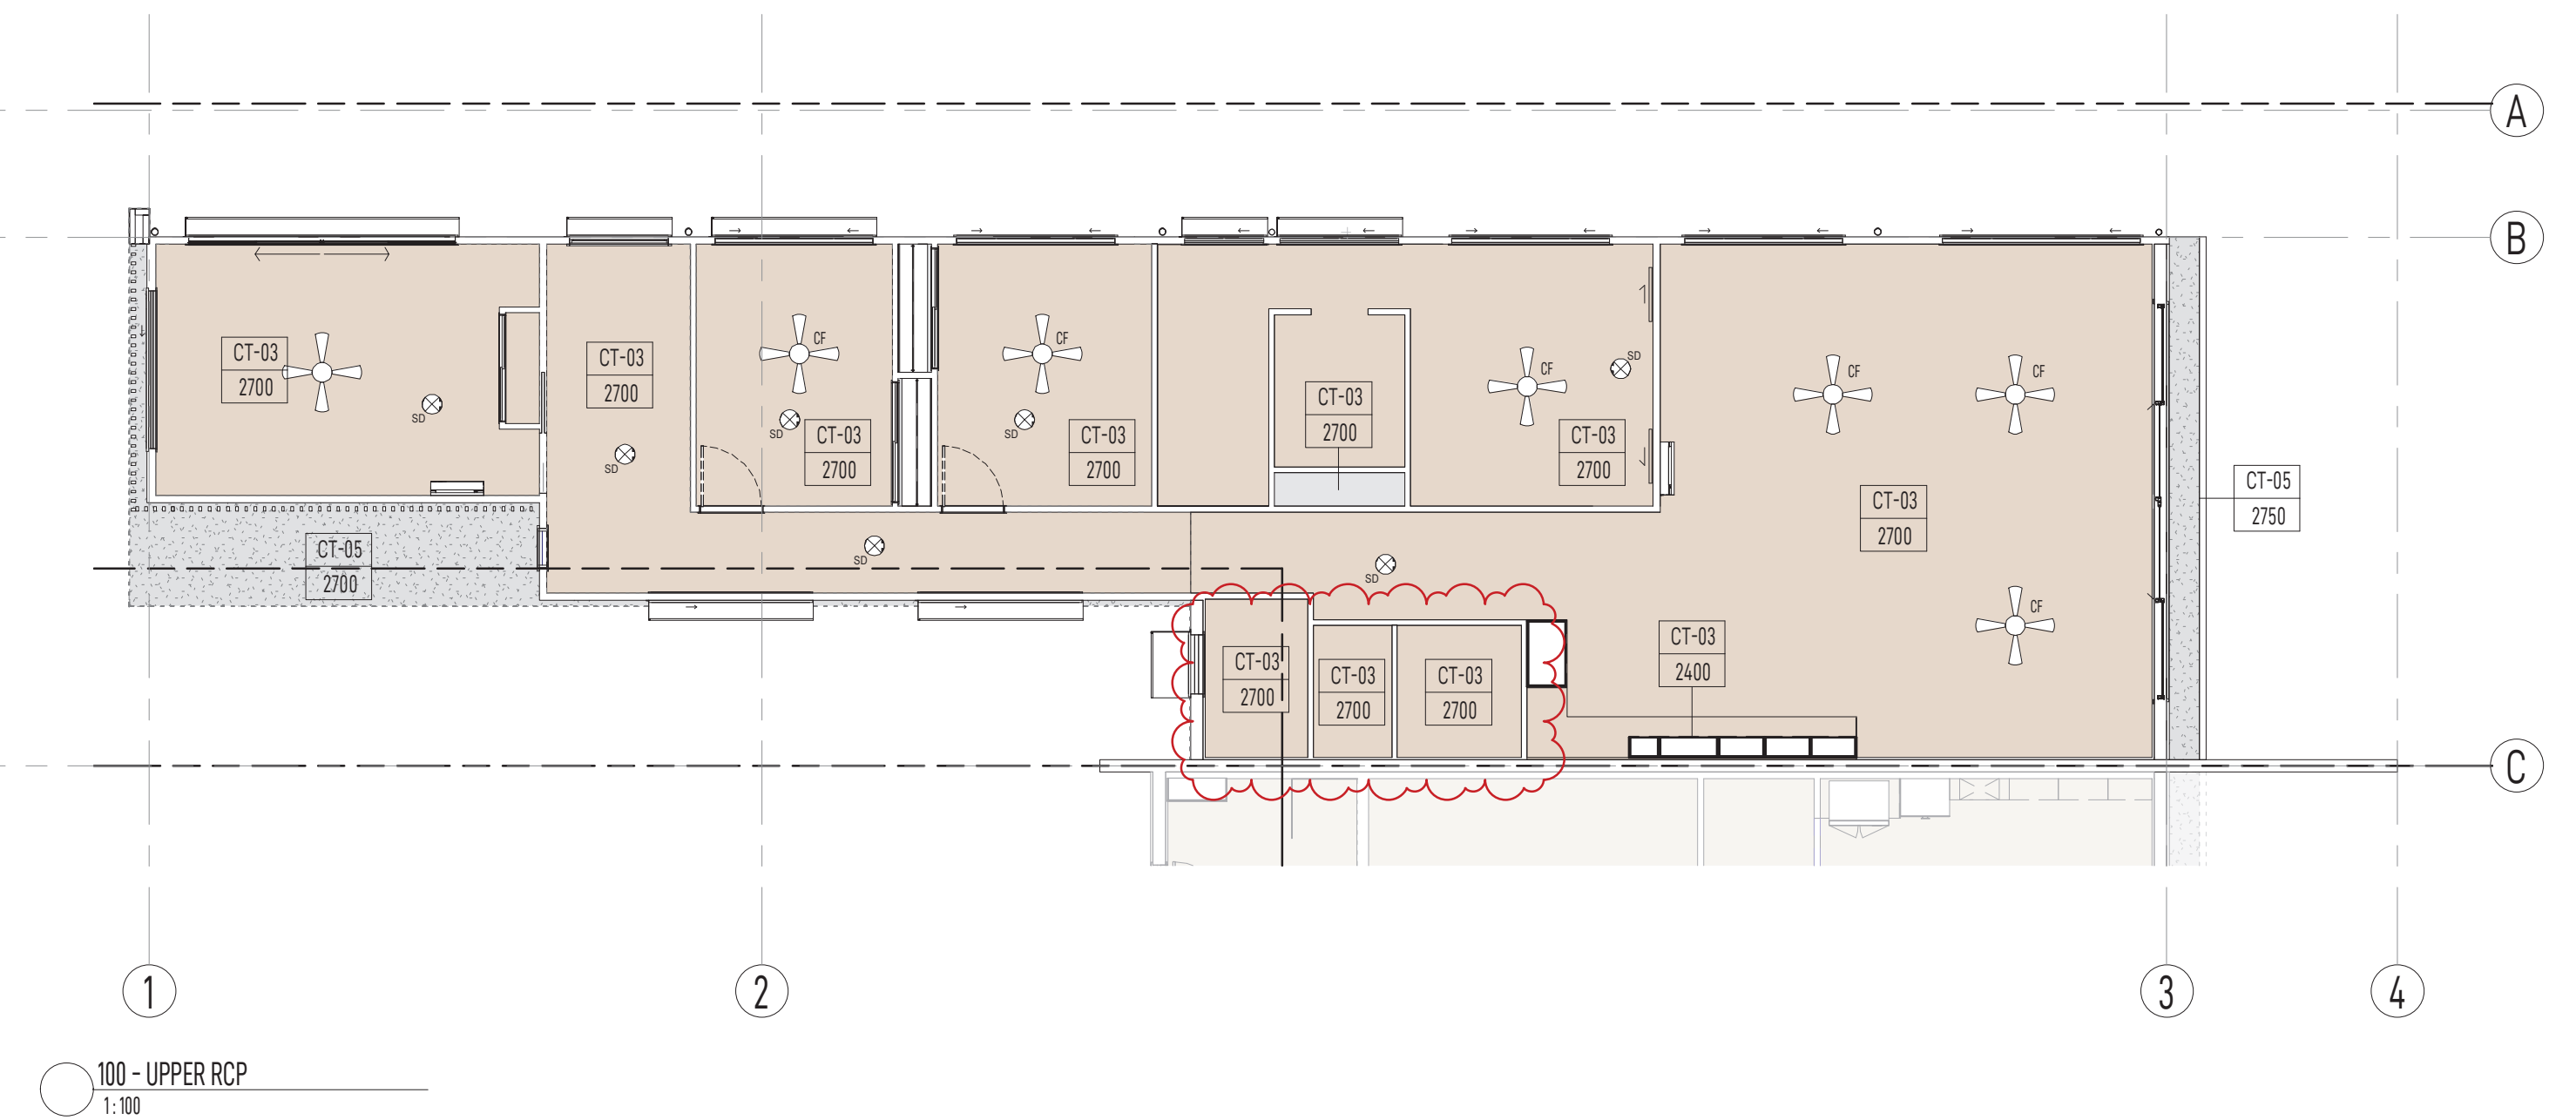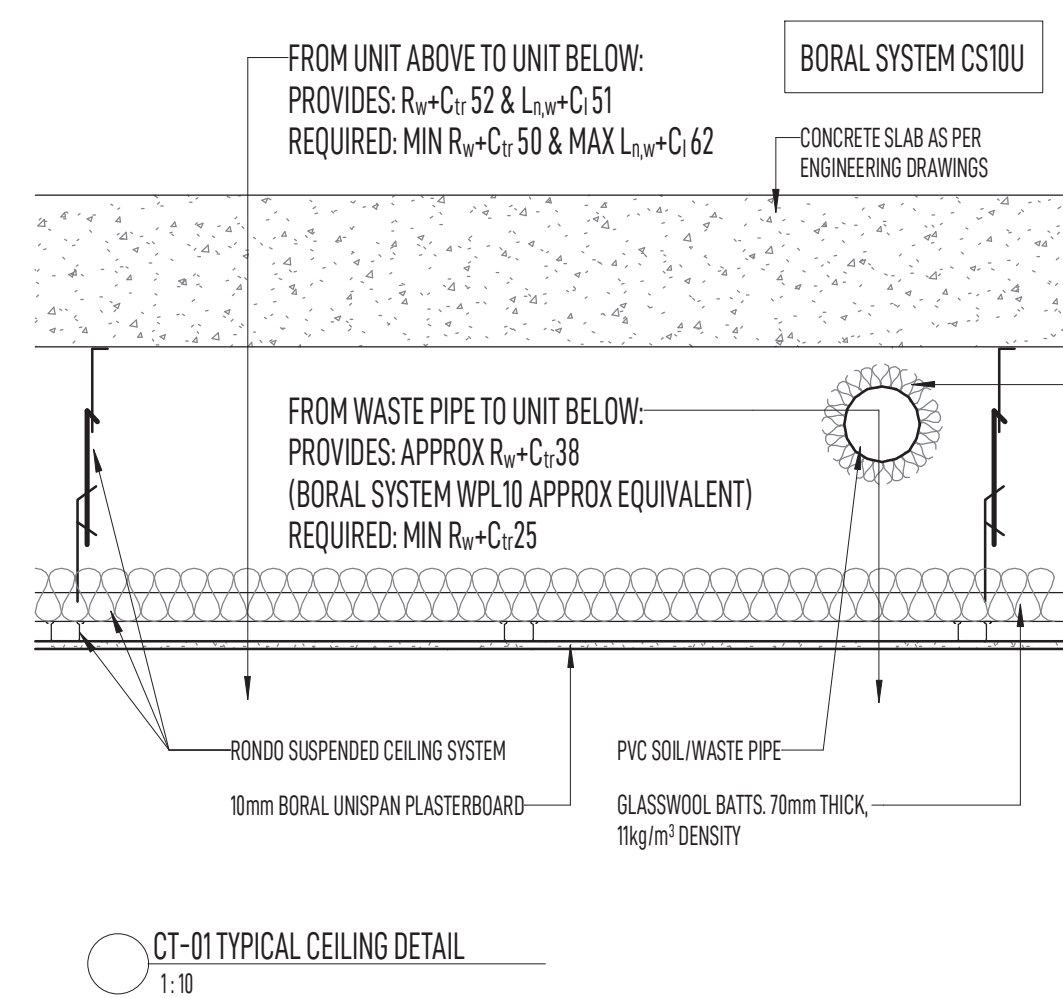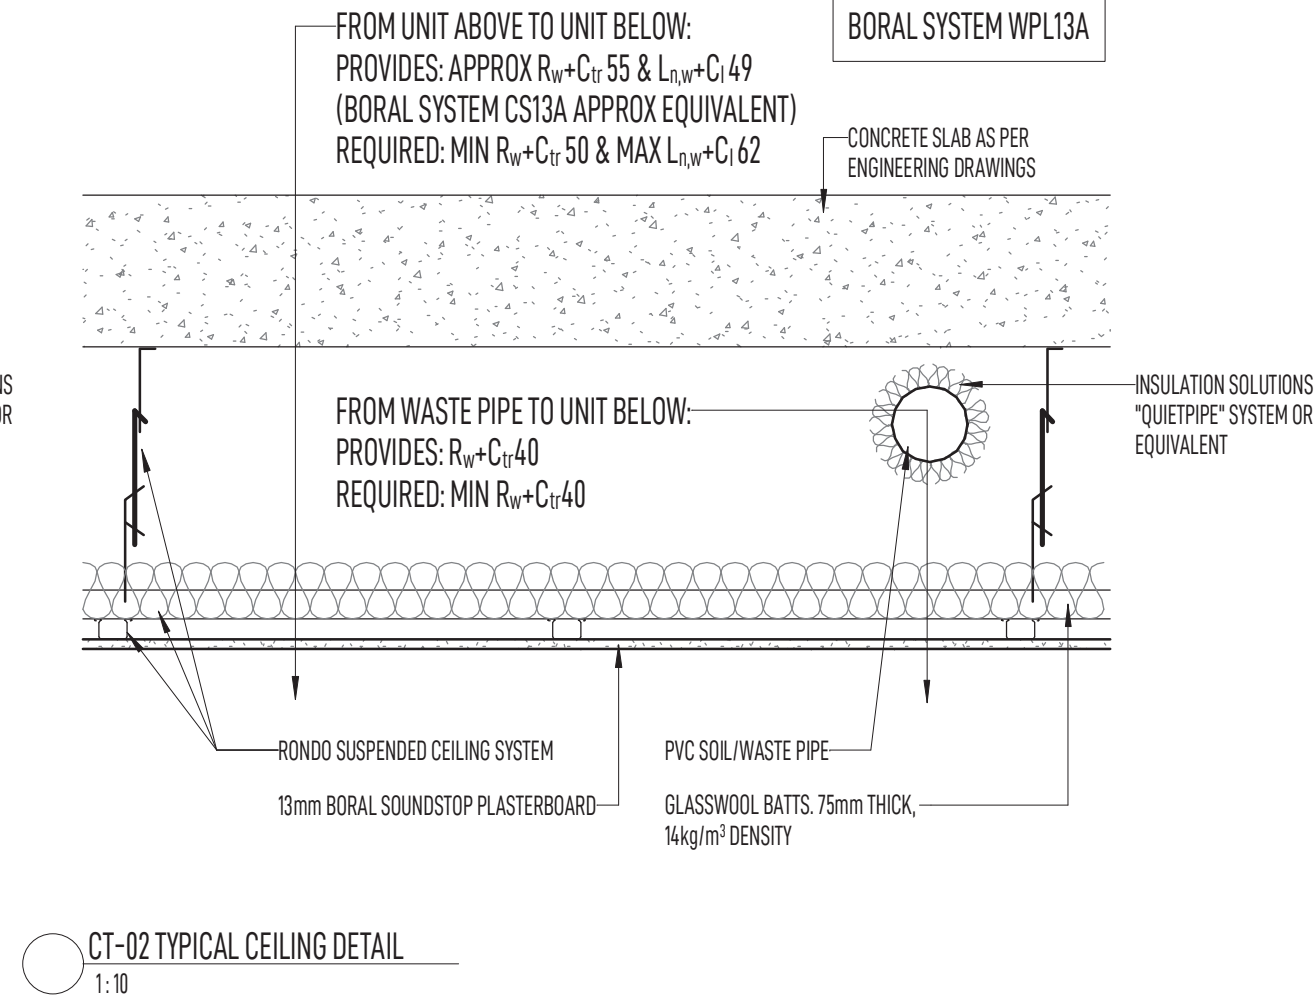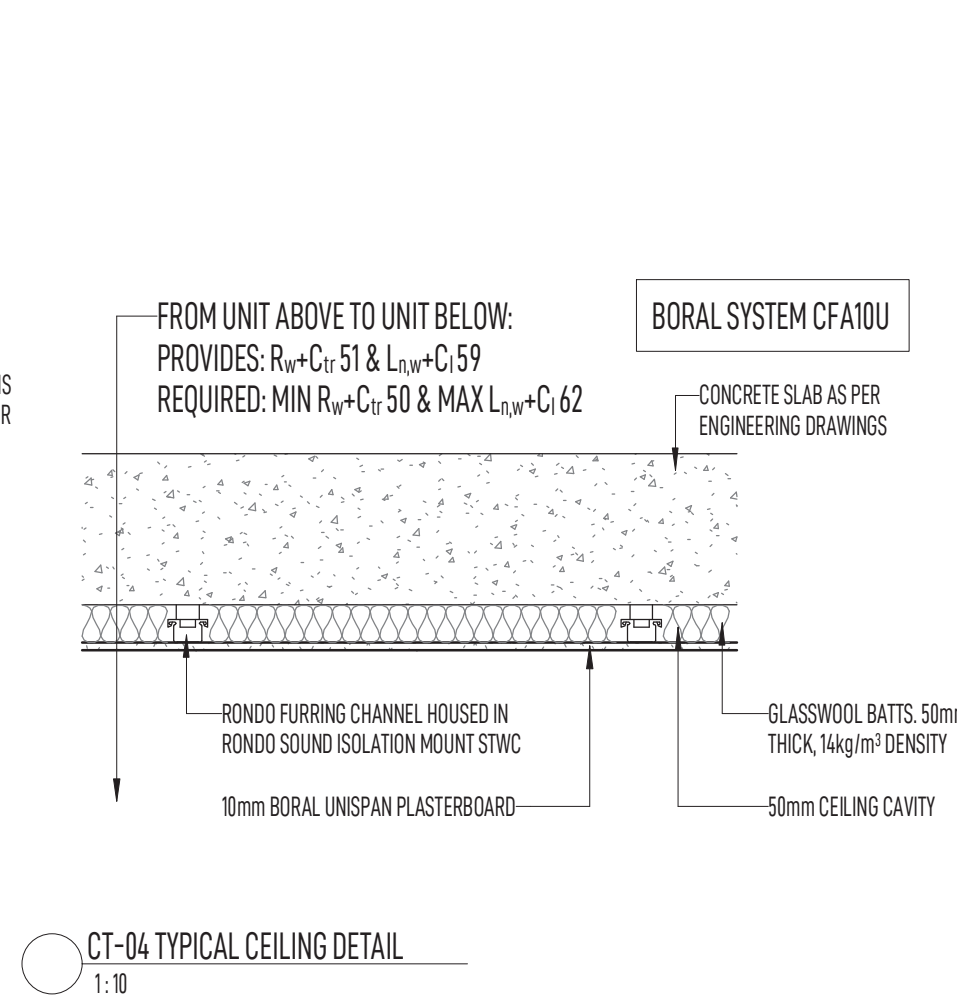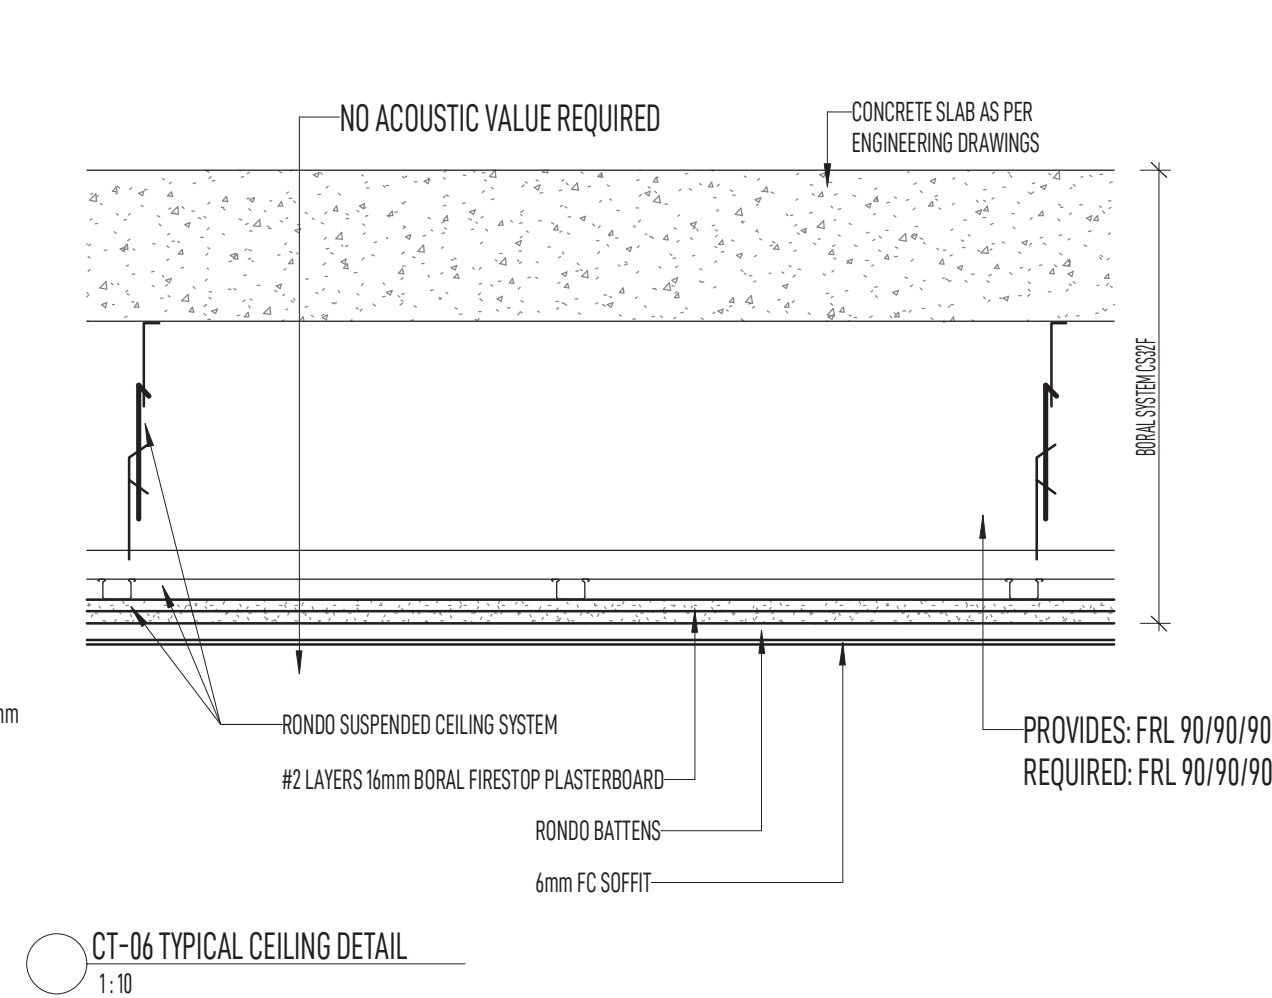


TYPE	DESCRIPTION	ACOUSTIC (R _w +C _e)	ACOUSTIC (L _w +C _e)	FRL	INSULATION TYPE
CT-01	SUSPENDED CEILING UNDER BARE CONCRETE FLOOR #1 / 10mm BORAL UNISPAN PLASTER BOARD MIN. 100mm CEILING CAVITY	52	51	--	70mm THICK GLASSWOOL BATT, 11kg/m ³ DENSITY
CT-02	SUSPENDED CEILING UNDER BARE CONCRETE FLOOR #1 / 13mm BORAL SOUNDSTOP PLASTER BOARD CAVITY INSULATION TO EXTEND MIN. 1200 EACH SID OF PIPE	40	--	--	75mm THICK GLASSWOOL BATT, 14kg/m ³ DENSITY
CT-03	CEILING FIXED TO TRUSS/CONCRETE FLOOR THROUGH FURRED CHANNEL #1 / 10 BORAL STANDARD CORD PLASTER BOARD	--	--	--	REFER ENERGY REPORT FOR INSULATION REQUIREMENT
CT-04	CEILING FIXED TO CONCRETE FLOOR THROUGH FURRED CHANNEL ACOUSTIC MOUNT #1 / 10mm BORAL UNISPAN PLASTER BOARD	51	59	--	50mm THICK GLASSWOOL BATT, 11kg/m ³ DENSITY
CT-05	SOFFIT FIXED TO TRUSS/CONCRETE FLOOR THROUGH FURRED CHANNEL #1 / 6mm FLUSH JOINT FIBRE CEMENT SHEETING	--	--	--	--
CT-06	SUSPENDED CEILING UNDER BARE CONCRETE FLOOR #2 / 16mm BORAL FIRESTOP PLASTER BOARD MIN. 100mm CEILING CAVITY	--	--	90/90/90	--


NOTE:
• SQUARE SET CEILINGS THROUGHOUT

No.	DATE	REVISION
A	1-10-25	PRELIMINARY ISSUE
B	05-10-25	PRELIMINARY CLIENT ISSUE
C	18-11-25	CONSULTANT ISSUE
D	11-12-25	QUOTATION ISSUE
1	13-04-26	ISSUED FOR CONSTRUCTION
2	14-05-27	GENERAL REVISION: ADDITIONAL LEVELS TO LOT 100 ADDED
3	18-11-27	GENERAL REVISION

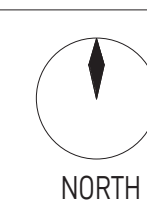

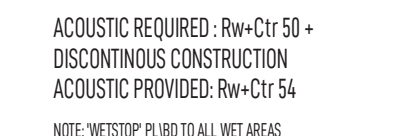


ID	DESCRIPTION
IF-01	10mm PLASTERBOARD, PAINT FINISH
IF-02	10mm BORAL 'WEISTOP' PLASTERBOARD OR SIMILAR, PAINT FINISH
IF-03	VJ WALL PANEL, PAINT FINISH
IF-04	13mm BORAL Std CORE PLASTERBOARD, PAINT FINISH
IF-05	2 x 13mm BORAL Std CORE PLASTERBOARD, PAINT FINISH
IF-06	13mm BORAL 'WEISTOP' PLASTERBOARD, PAINT FINISH
IF-07	13mm BORAL 'SOUNDSTOP' PLASTERBOARD, PAINT FINISH

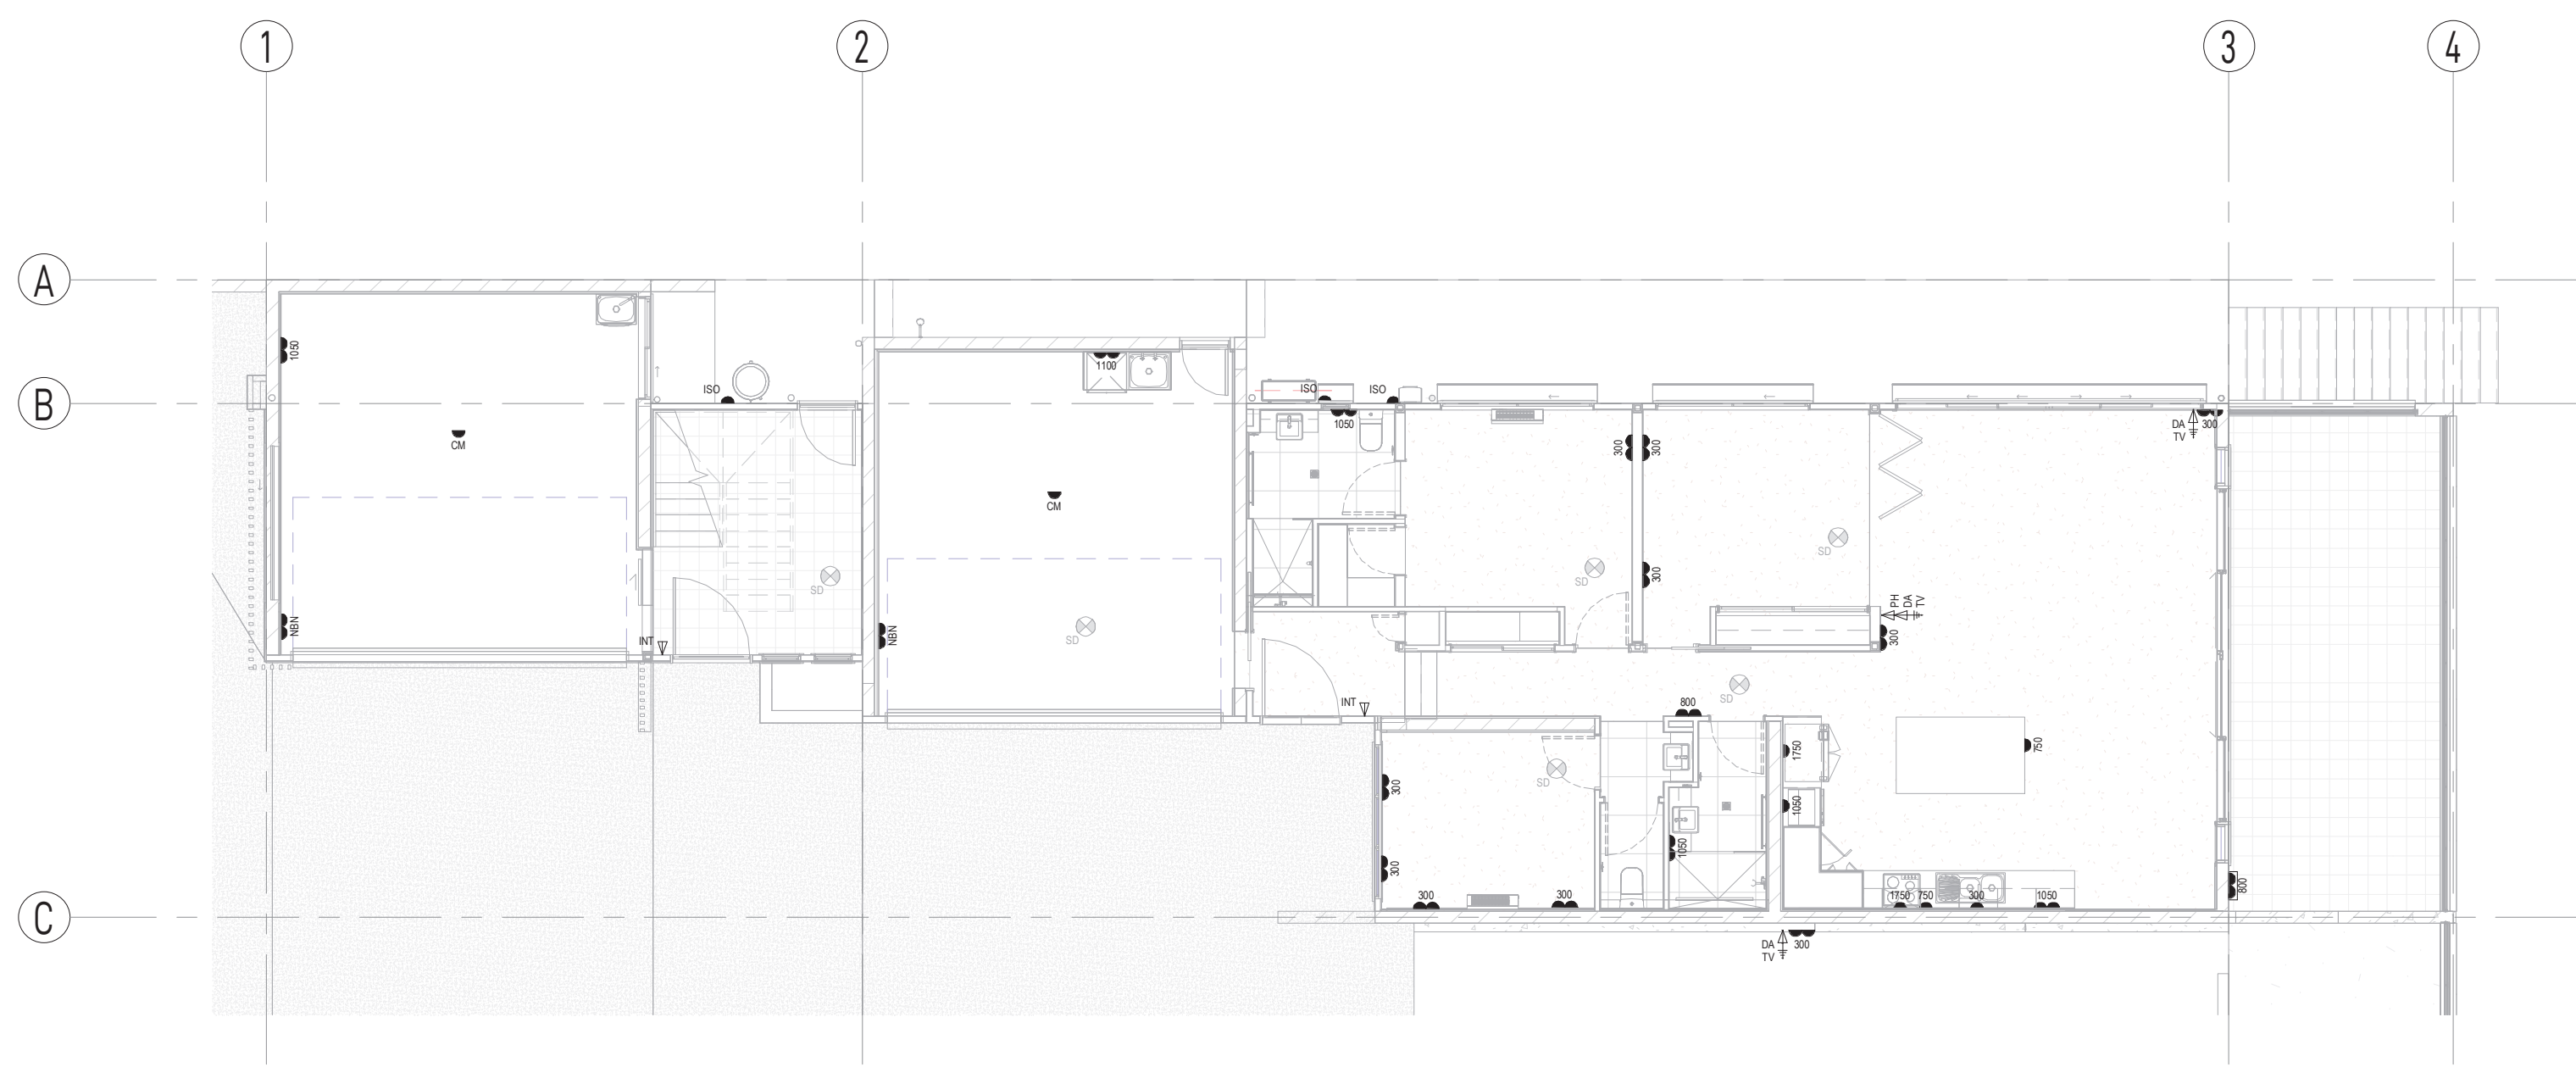


100 - ELECTRICAL PLAN - GROUND
1:100



100 - LIGHTING PLAN - GROUND
1:100

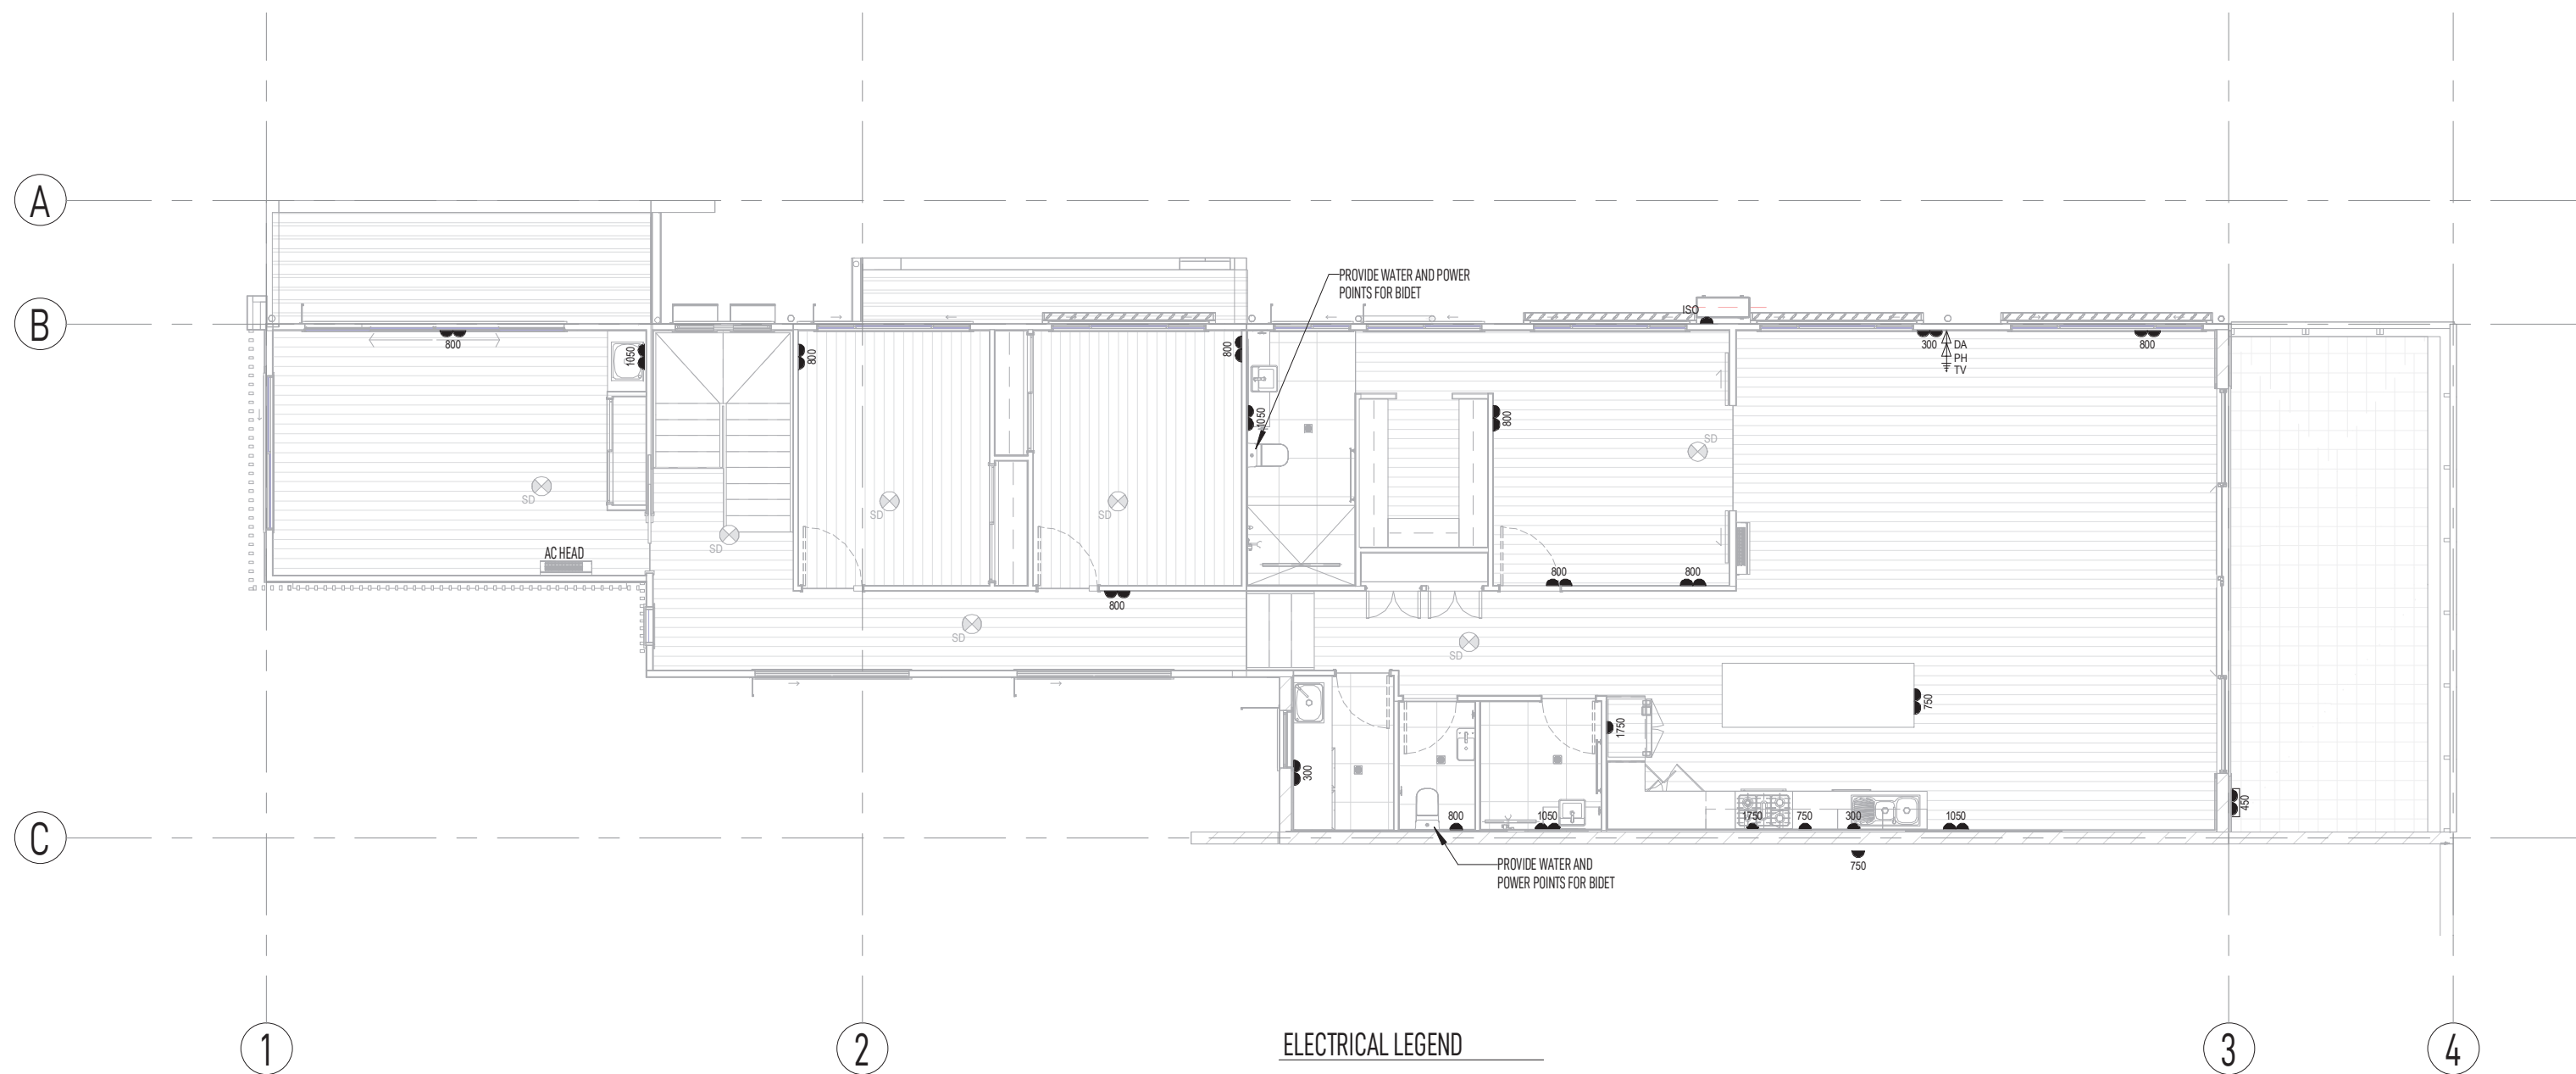

100 - ELECTRICAL PLAN - UPPER
1:100

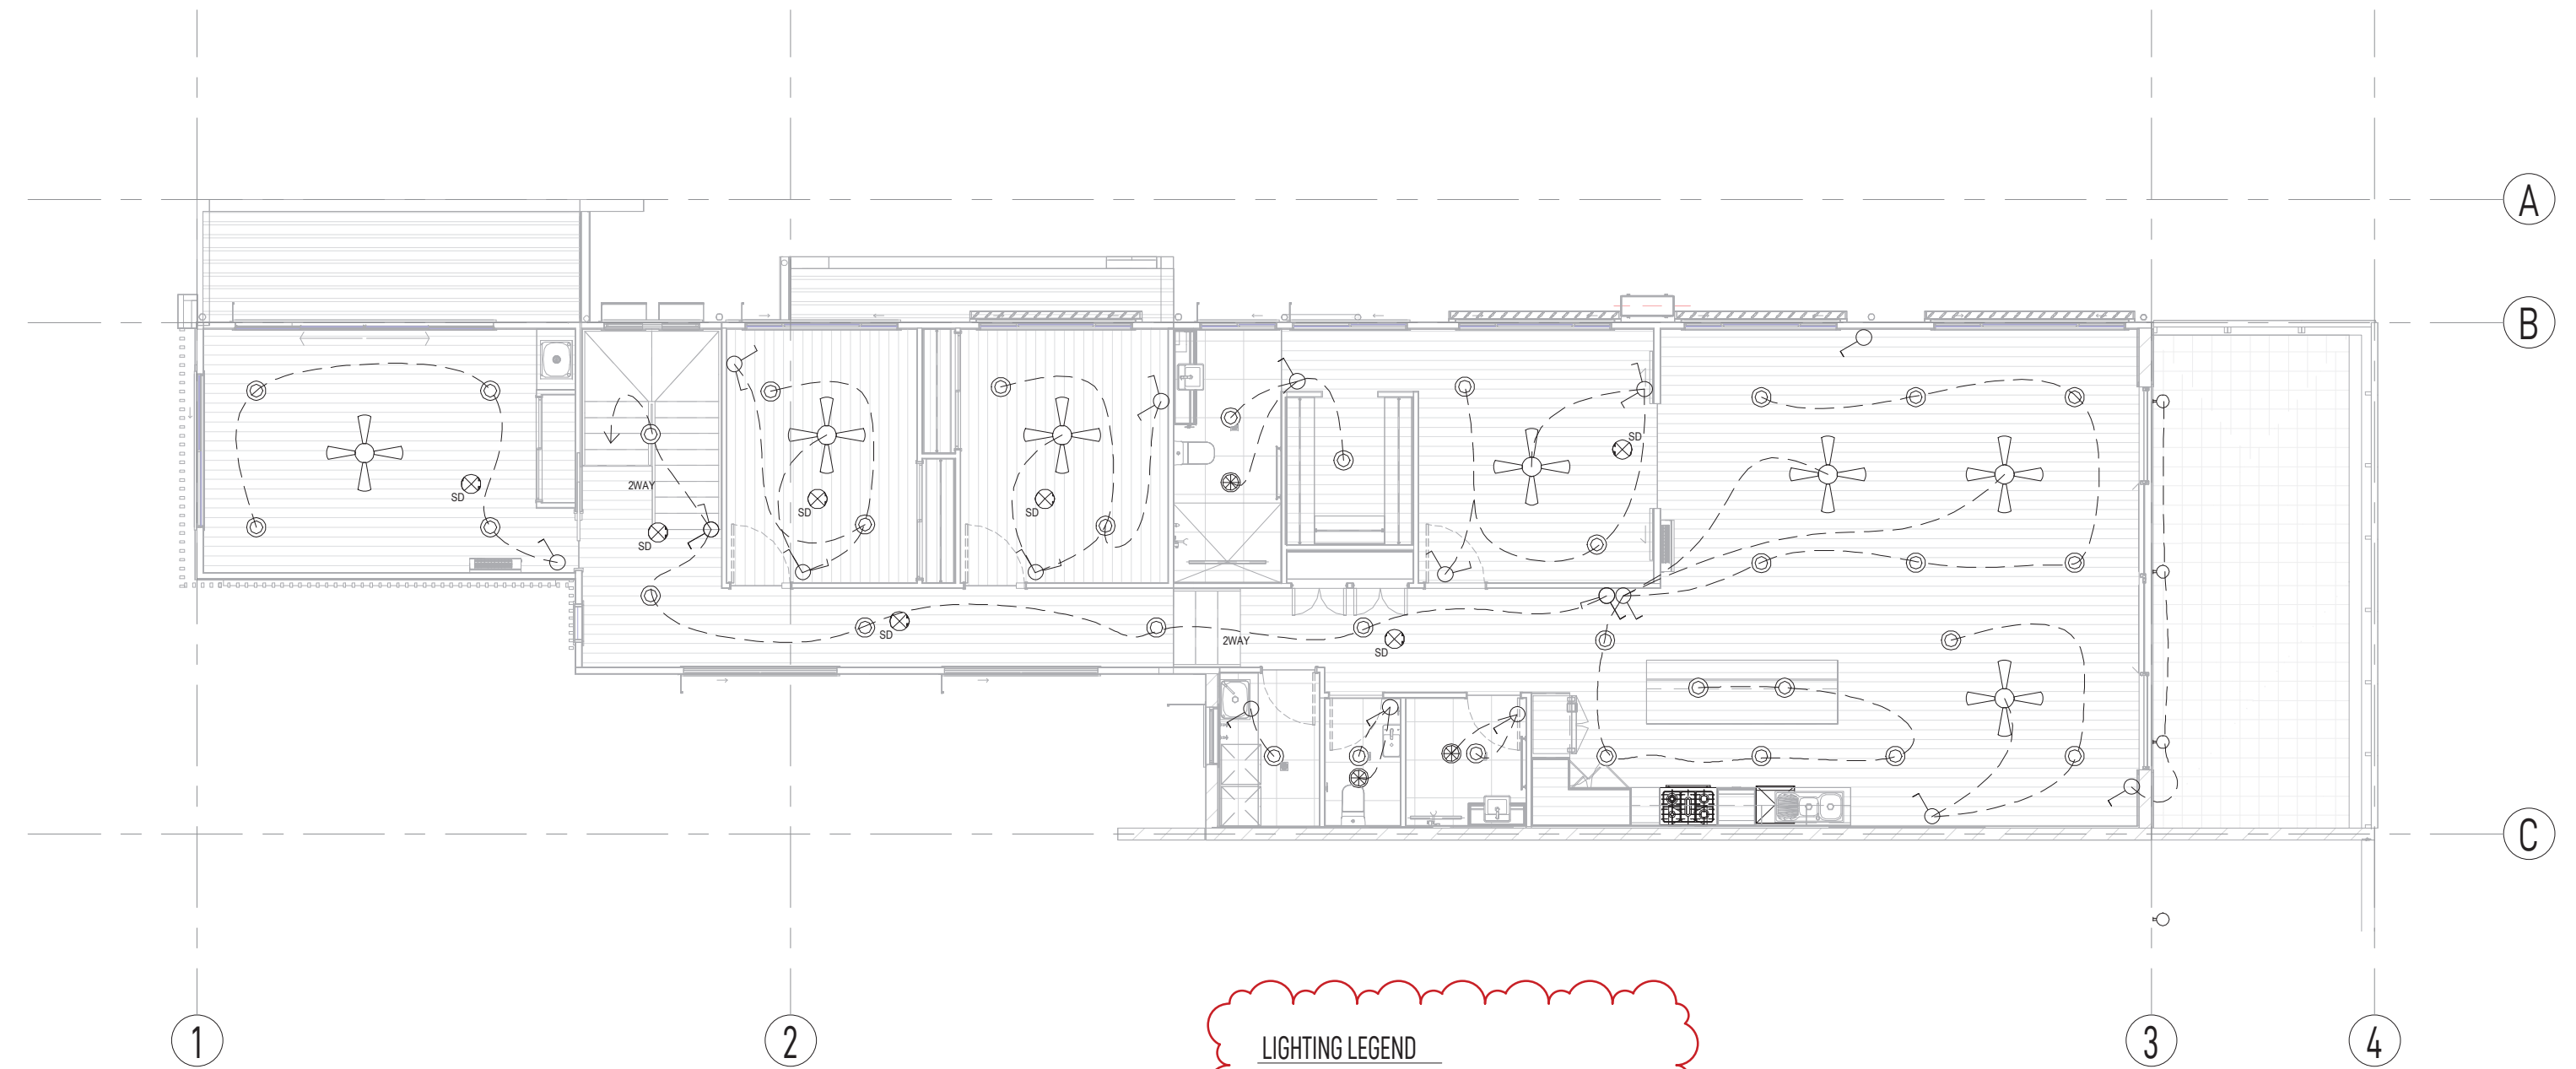

100 - LIGHTING PLAN - UPPER
1:100

ELECTRICAL LEGEND


	SINGLE G.P.O. @ NOMINATED HEIGHT
	DOUBLE G.P.O. @ NOMINATED HEIGHT
	TELEPHONE OUTLET
	TELEVISION OUTLET
	DATA POINT
	SINGLE G.P.O. - CEILING MOUNT
	ISOLATION SWITCH
	WPROOF DOUBLE G.P.O. @ NOMINATED HEIGHT
	NBN CONNECTION DEVICE
	HARDWIRED SMOKE DETECTOR
	ELECTRICAL METER BOX

NOTE:
LAYOUT & POSITION OF ALL G.P.O. LIGHTING ETC TO BE
ROUGH-IN OF ALL SERVICES
ALL ELECTRICAL TO BE CARRIED OUT AS PER ALL
RELEVANT AUSTRALIAN STANDARDS
SMOKE ALARMS HARDWIRED & INTERCONNECTED AS
PER NCC & ASS3786-1993
ALLOW FOR OPTICAL FIBRE CONDUIT TO RUN TO
INTERNAL ONT LOCATION

LIGHTING LEGEND

	LED DOWNLIGHT
	CEILING FAN
	DOUBLE BATTENS LED LIGHT
	EXTRACTOR FAN VENT TO EXTERNAL AIR VIA DUCTING
	HARDWIRED SMOKE DETECTOR
	LIGHT SWITCH
	LIGHT SWITCH- 2 WAY
	SOLAR SKT LIGHT
	EXTERNAL SENSOR LIGHT
	3 WAY TASTIC
	EXTERNAL WALL LIGHT
	LED STRIP LIGHTING

NOTE:
LAYOUT & POSITION OF ALL G.P.O. LIGHTING ETC TO BE
ROUGH-IN OF ALL SERVICES
LIGHT SWITCHES @1100 ABOVE FINISH LEVEL
SMOKE ALARMS HARDWIRED & INTERCONNECTED AS
PER NCC & ASS3786-1993

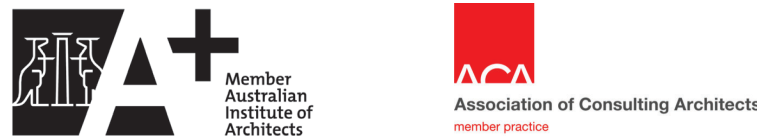

FIGURED DIMENSIONS TO BE TAKEN IN PRECEDENCE OF THOSE SCALED
CONTRACTORS TO VERIFY ALL DIMENSIONS ON SITE PRIOR TO COMMENCING ANY WORK. SHOP DRAWINGS OR FABRICATION
ALL RIGHTS RESERVED. NO PART OF THESE DOCUMENTS SHALL BE REPRODUCED WITHOUT THE PRIOR WRITTEN PERMISSION
OF VISION 1 PTY. LTD.
UNLESS AGREED OTHERWISE BY VISION 1 PTY. LTD. IN WRITING, INTELLECTUAL PROPERTY RIGHTS IN ANY INFORMATION OR
DATA SUPPLIED OR TRANSFERRED TO YOU INCLUDING COPYRIGHT IN ALL TEXT, GRAPHICS, LOGOS, ICONS, SOUND
RECORDINGS AND SOFTWARE ARE OWNED BY, OR LICENSED TO, VISION 1 ARCHITECTS. OTHER THAN FOR PURPOSES
AUTHORISED BY VISION 1 ARCHITECTS IN WRITING, YOU MUST NOT COPY, ADAPT, REPRODUCE, STORE, PUBLISH OR
COMMERCIALISE ANY INFORMATION OR DATA SUPPLIED OR TRANSFERRED BY ELECTRONIC MEANS WITHOUT VISION 1
ARCHITECTS PRIOR WRITTEN PERMISSION. ©

No.	DATE	REVISION
A	15-12-20	QUOTATION ISSUE
1	13-04-21	ISSUED FOR CONSTRUCTION
2	18-01-22	GENERAL REVISION



VISION1
Architects

2/257 Oxley Avenue Margate QLD 4019
P.O. Box 216 Margate QLD 4019
Ph: 07 3889 3811 F: 07 3889 3813

E: info@vision1.com.au W: www.vision1.com.au
Principal: Craig A Stack. Reg.No 2850
Associate: Josh White. Reg.No 4589

PROJECT
PROPOSED UNITS


CLIENT
THOMPSON SUSTAINABLE HOMES

SITE ADDRESS
52 WHYTECLIFFE PARADE, WOODY POINT


TITLE
LOT 100 - LIGHTING AND ELECTRICAL PLANS

ISSUED FOR CONSTRUCTION


SCALE AS SHOWN	DATE 18-01-22	DRAWN BY KC
PROJECT No. 20042	SHEET BA-2013	ISSUE 2

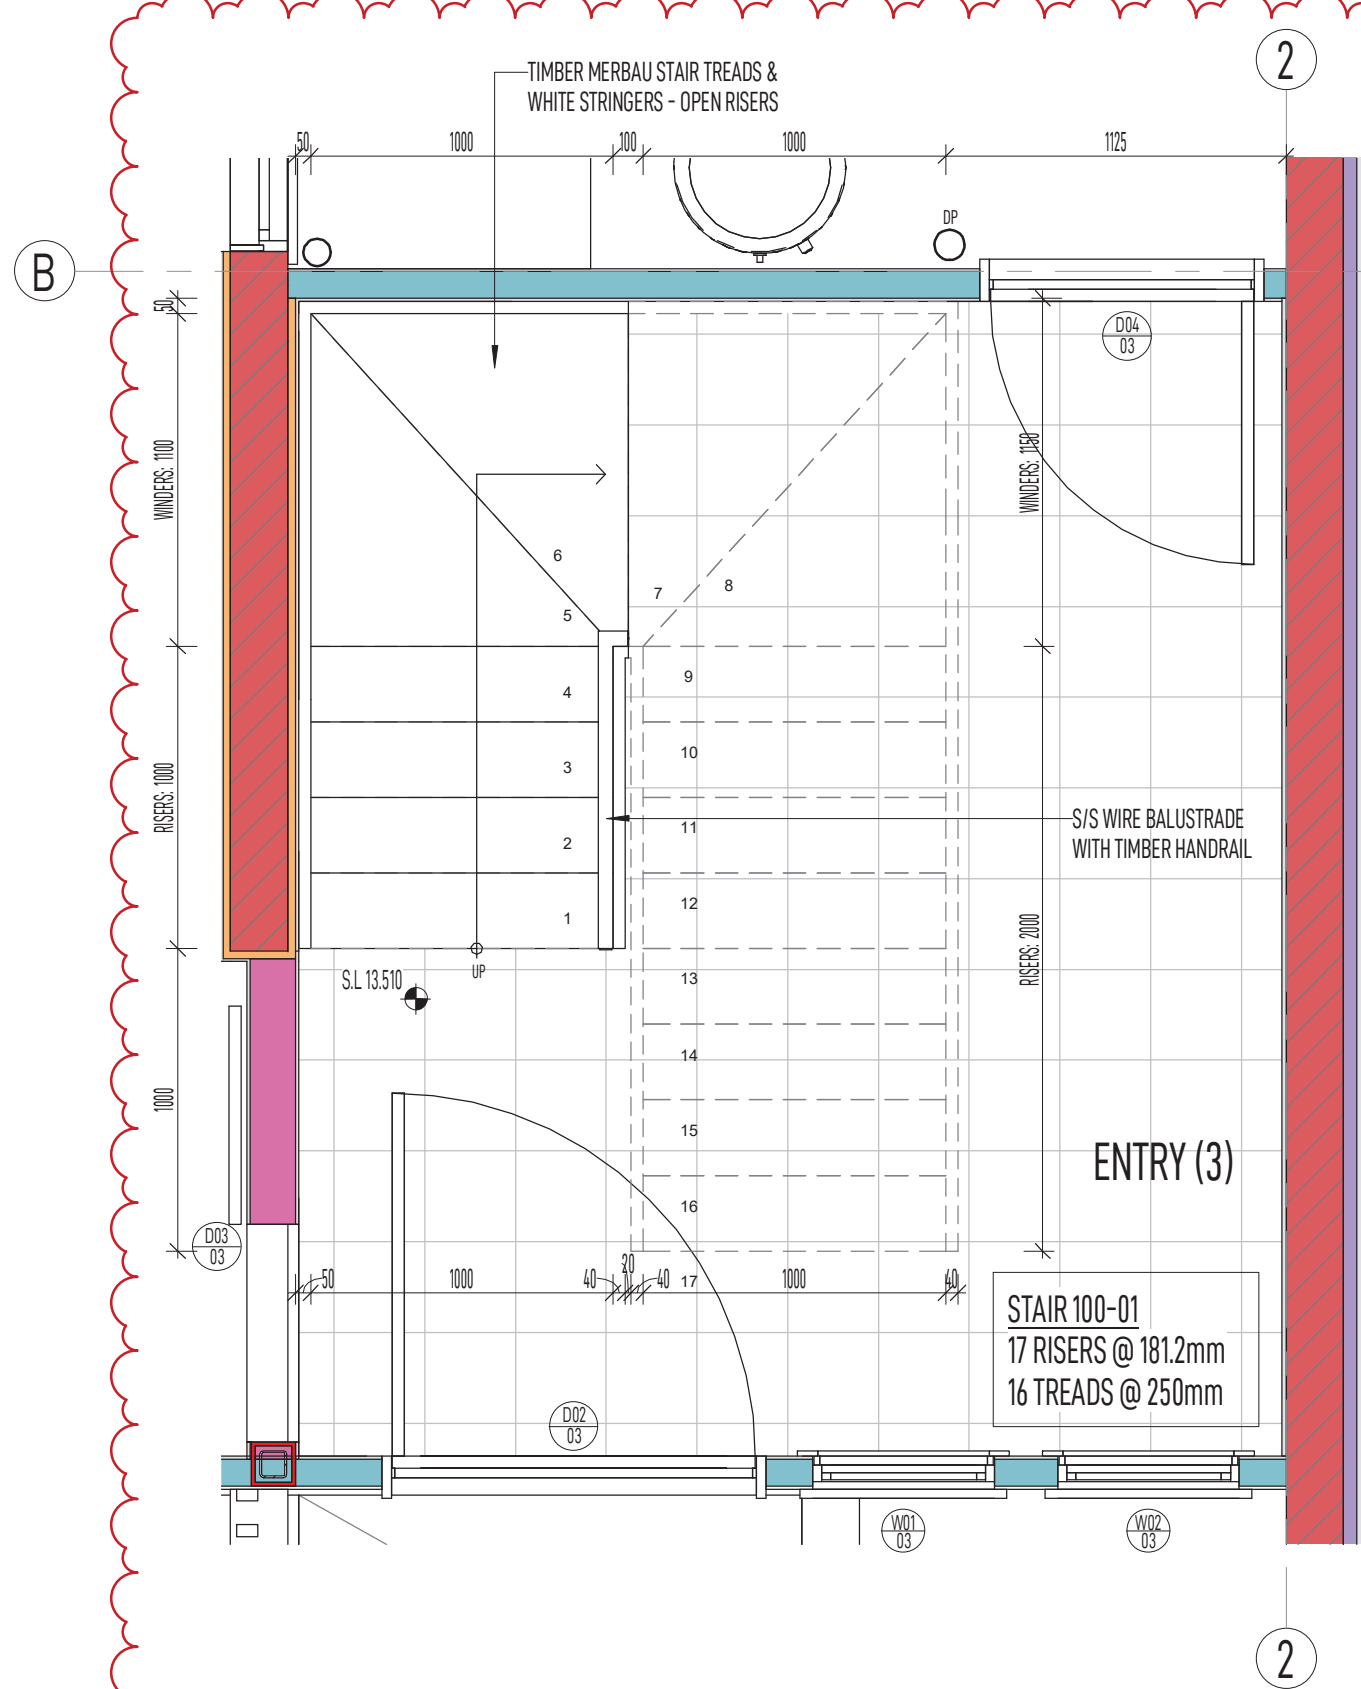


04 - STAIR 1 LAYOUT - GROUND
1:25

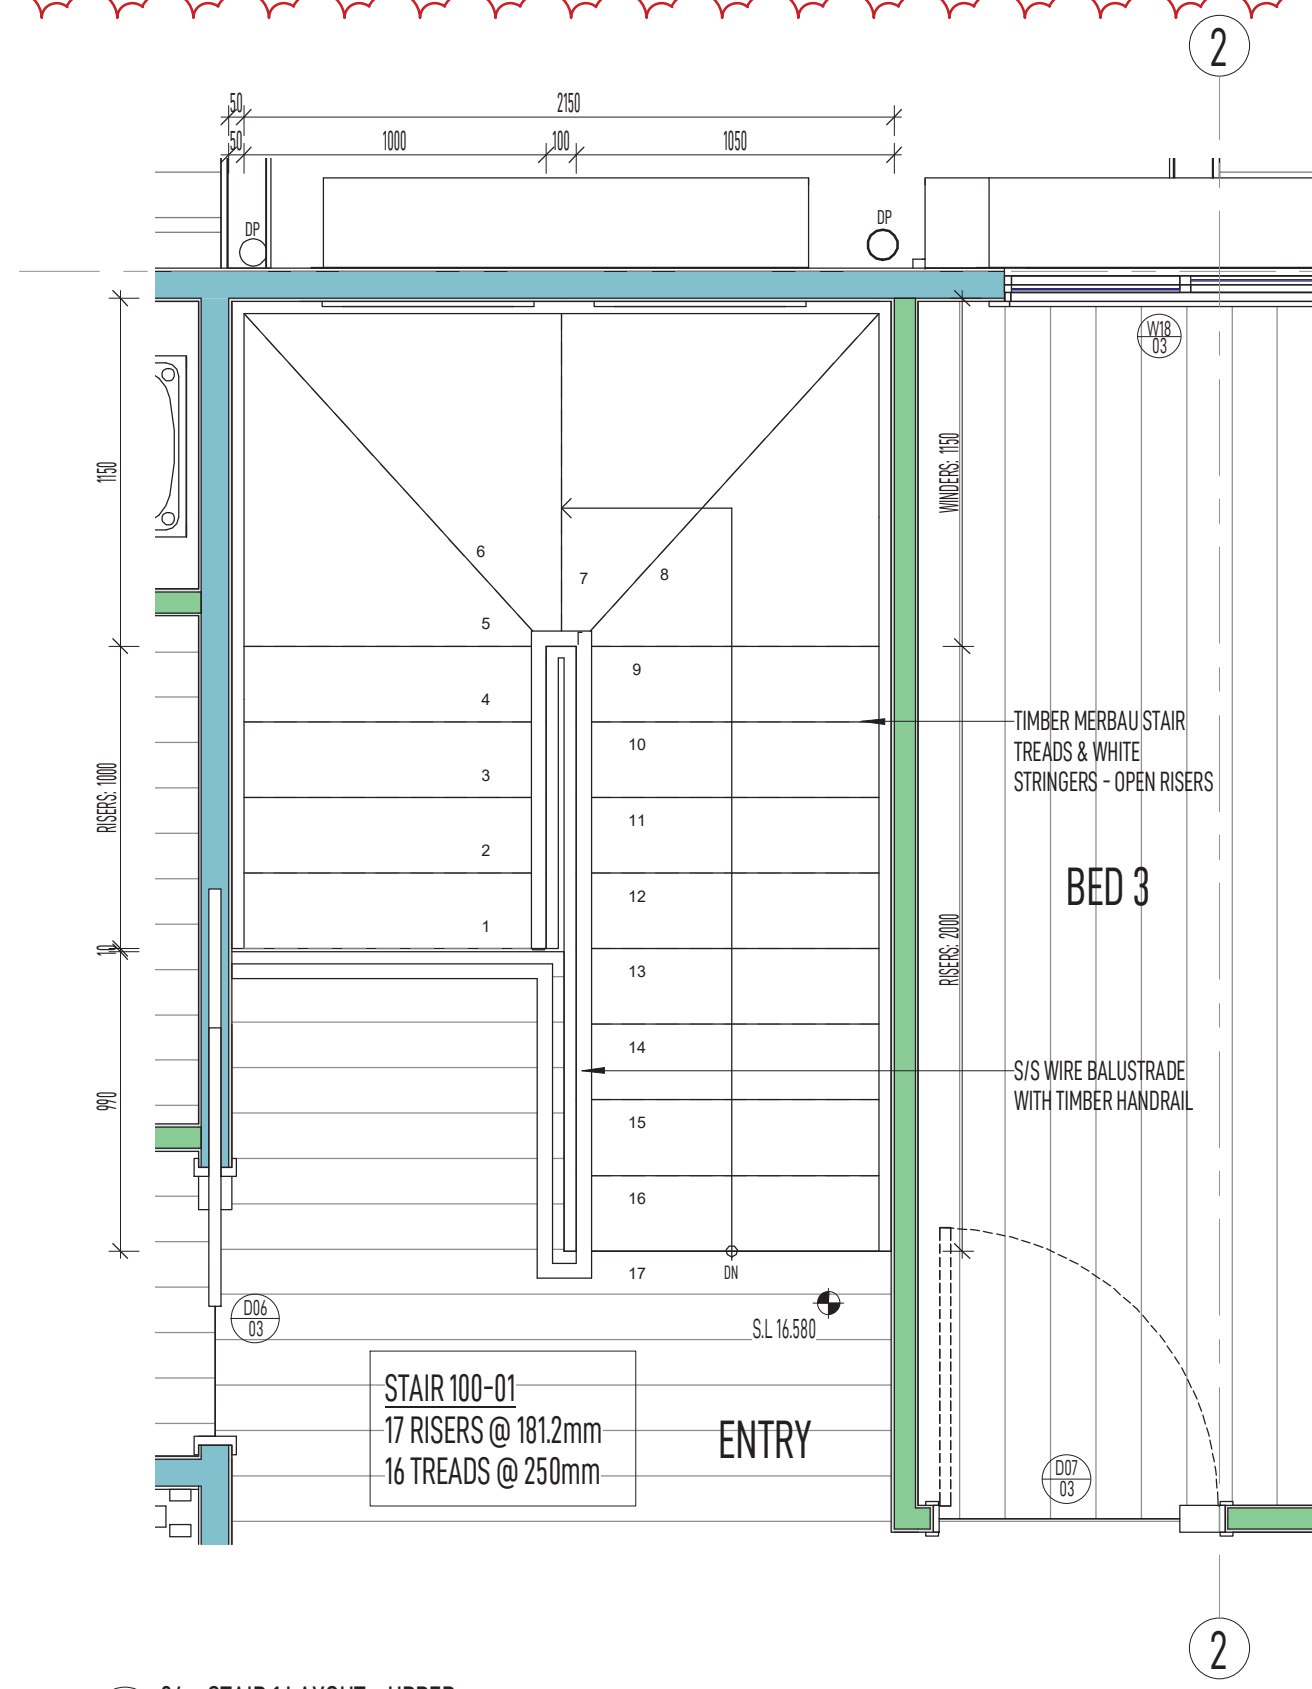


04 - STAIR 1 LAYOUT - UPPER
1:25

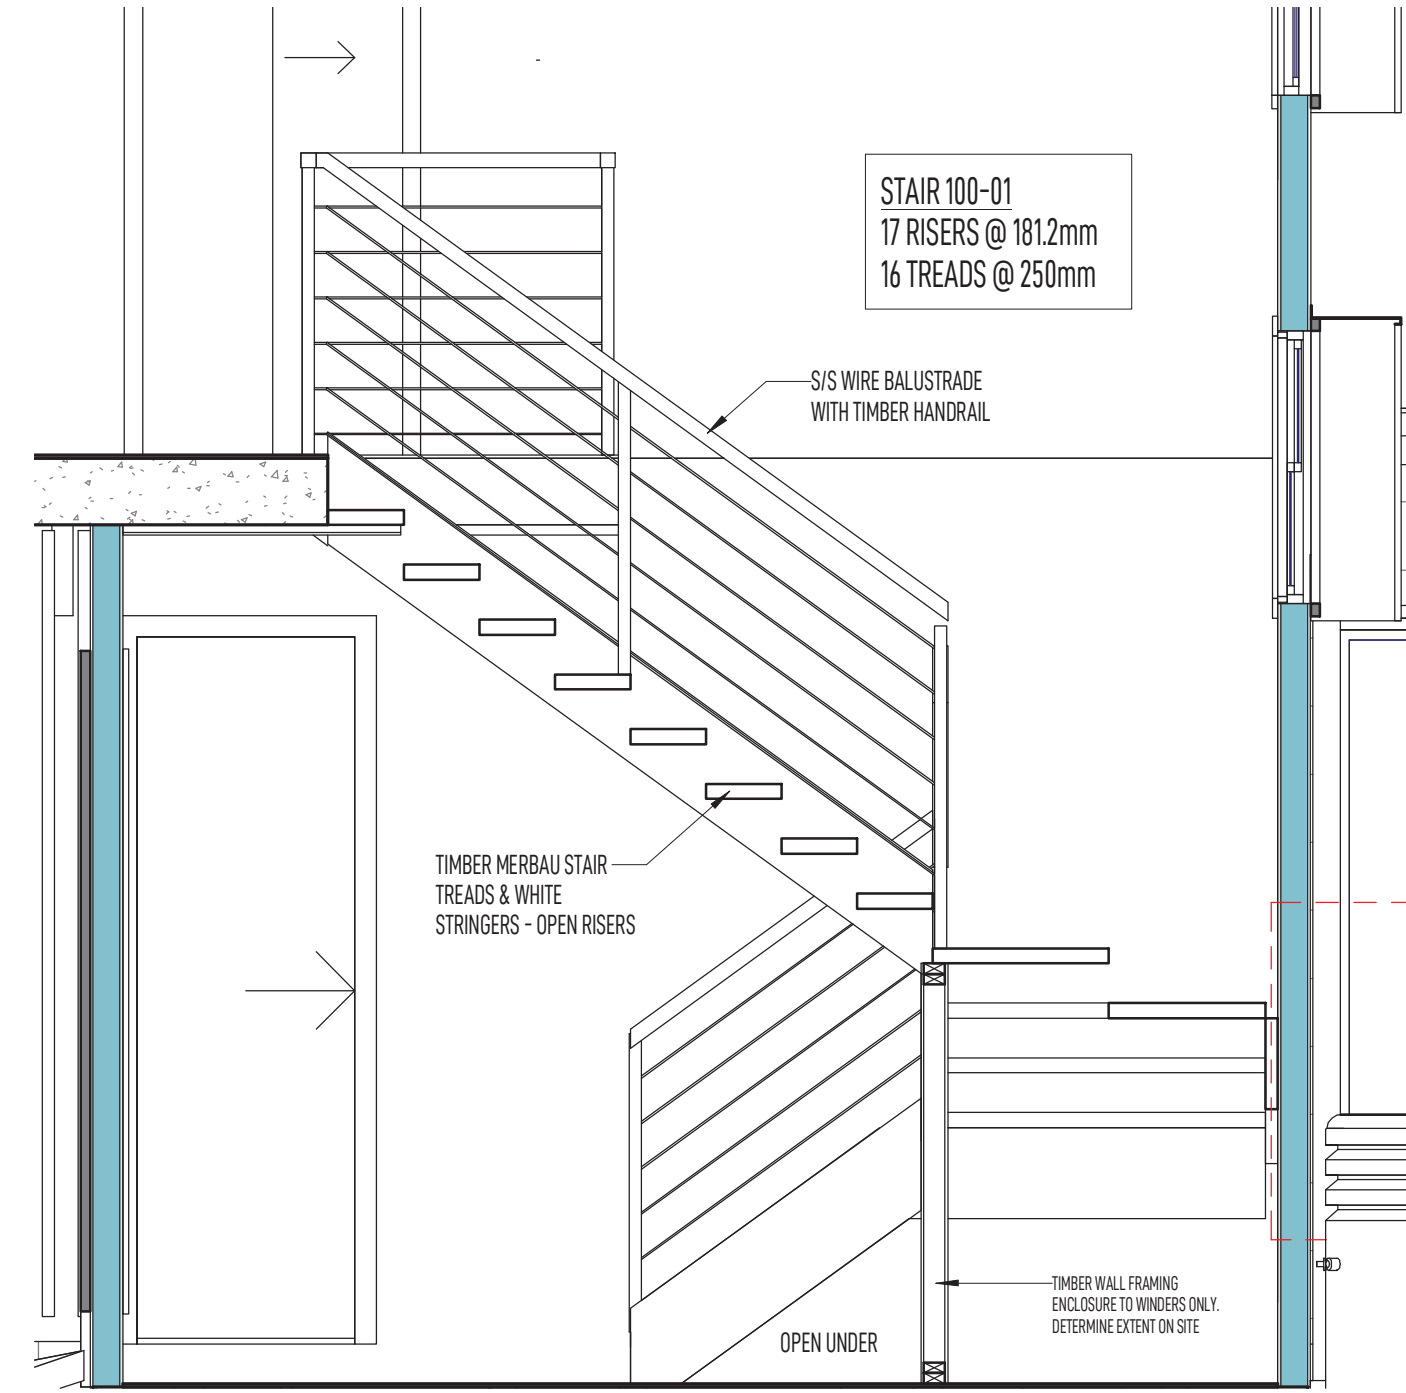


STAIR 1 ELEVATION
1:25

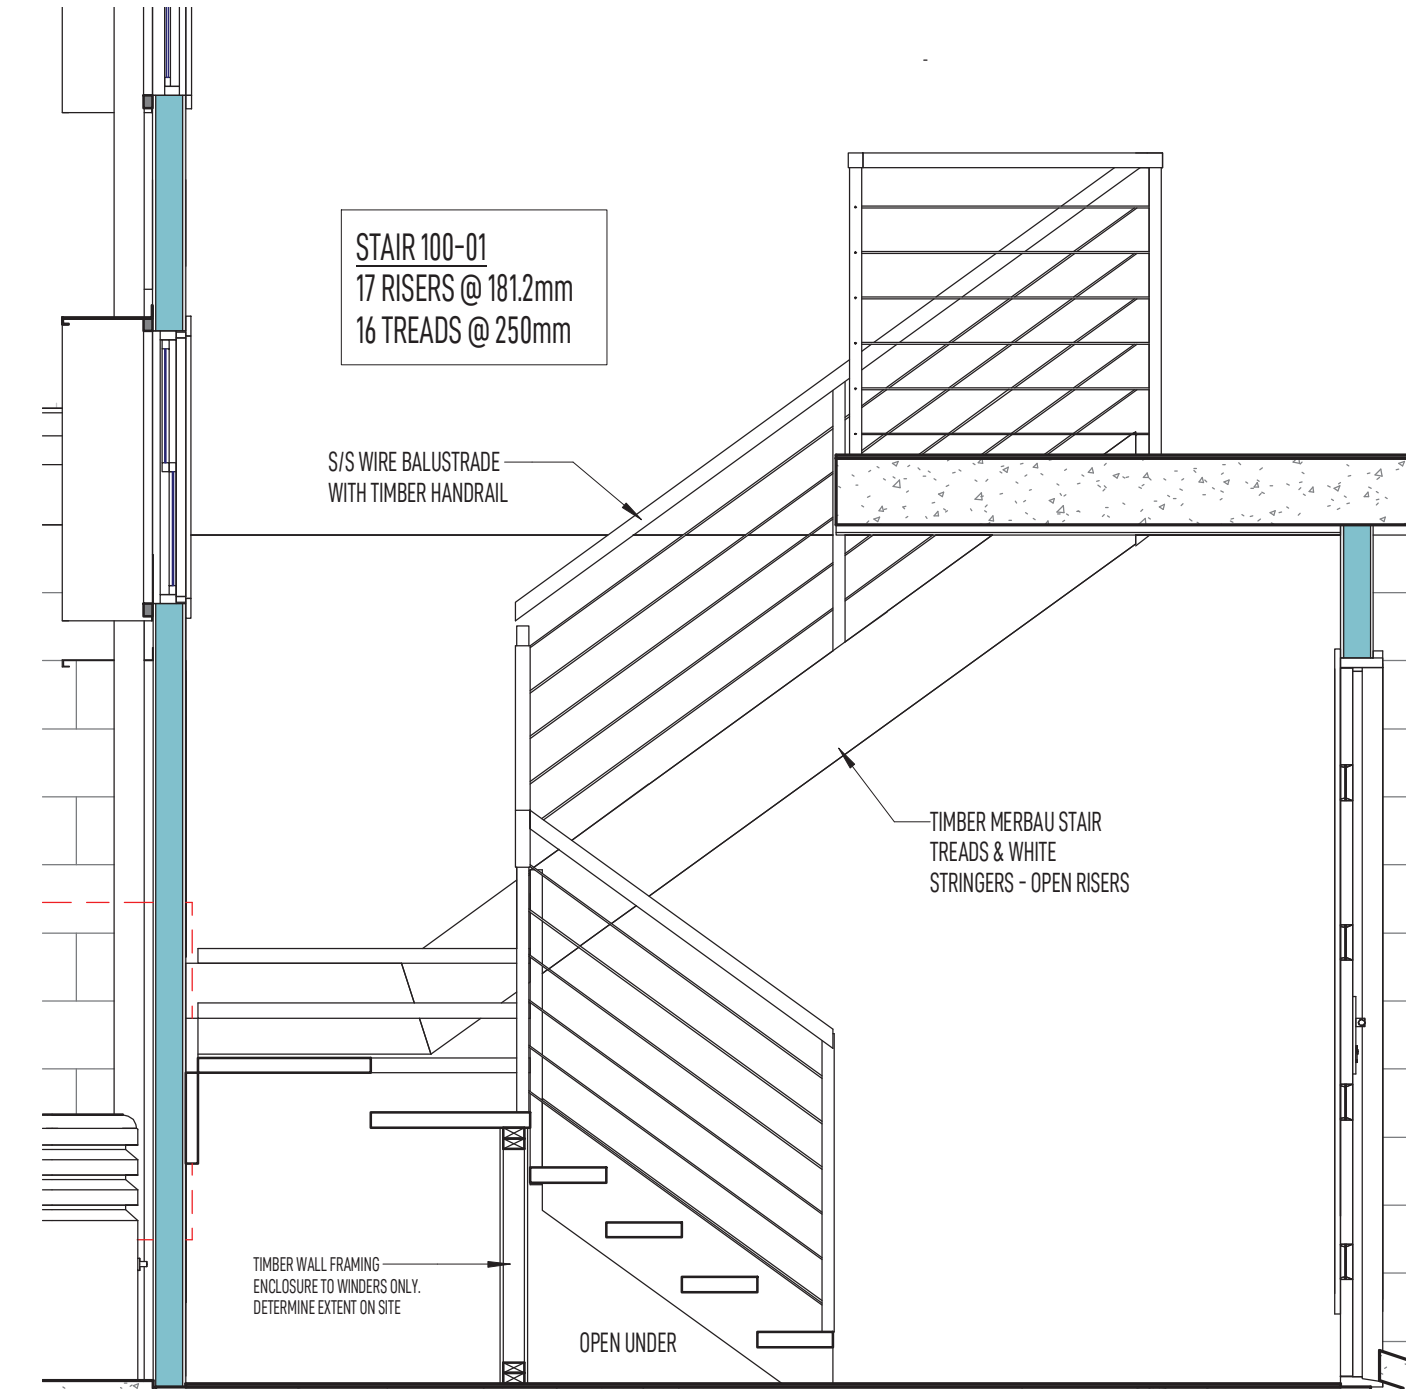


STAIR 1 SECTION
1:25

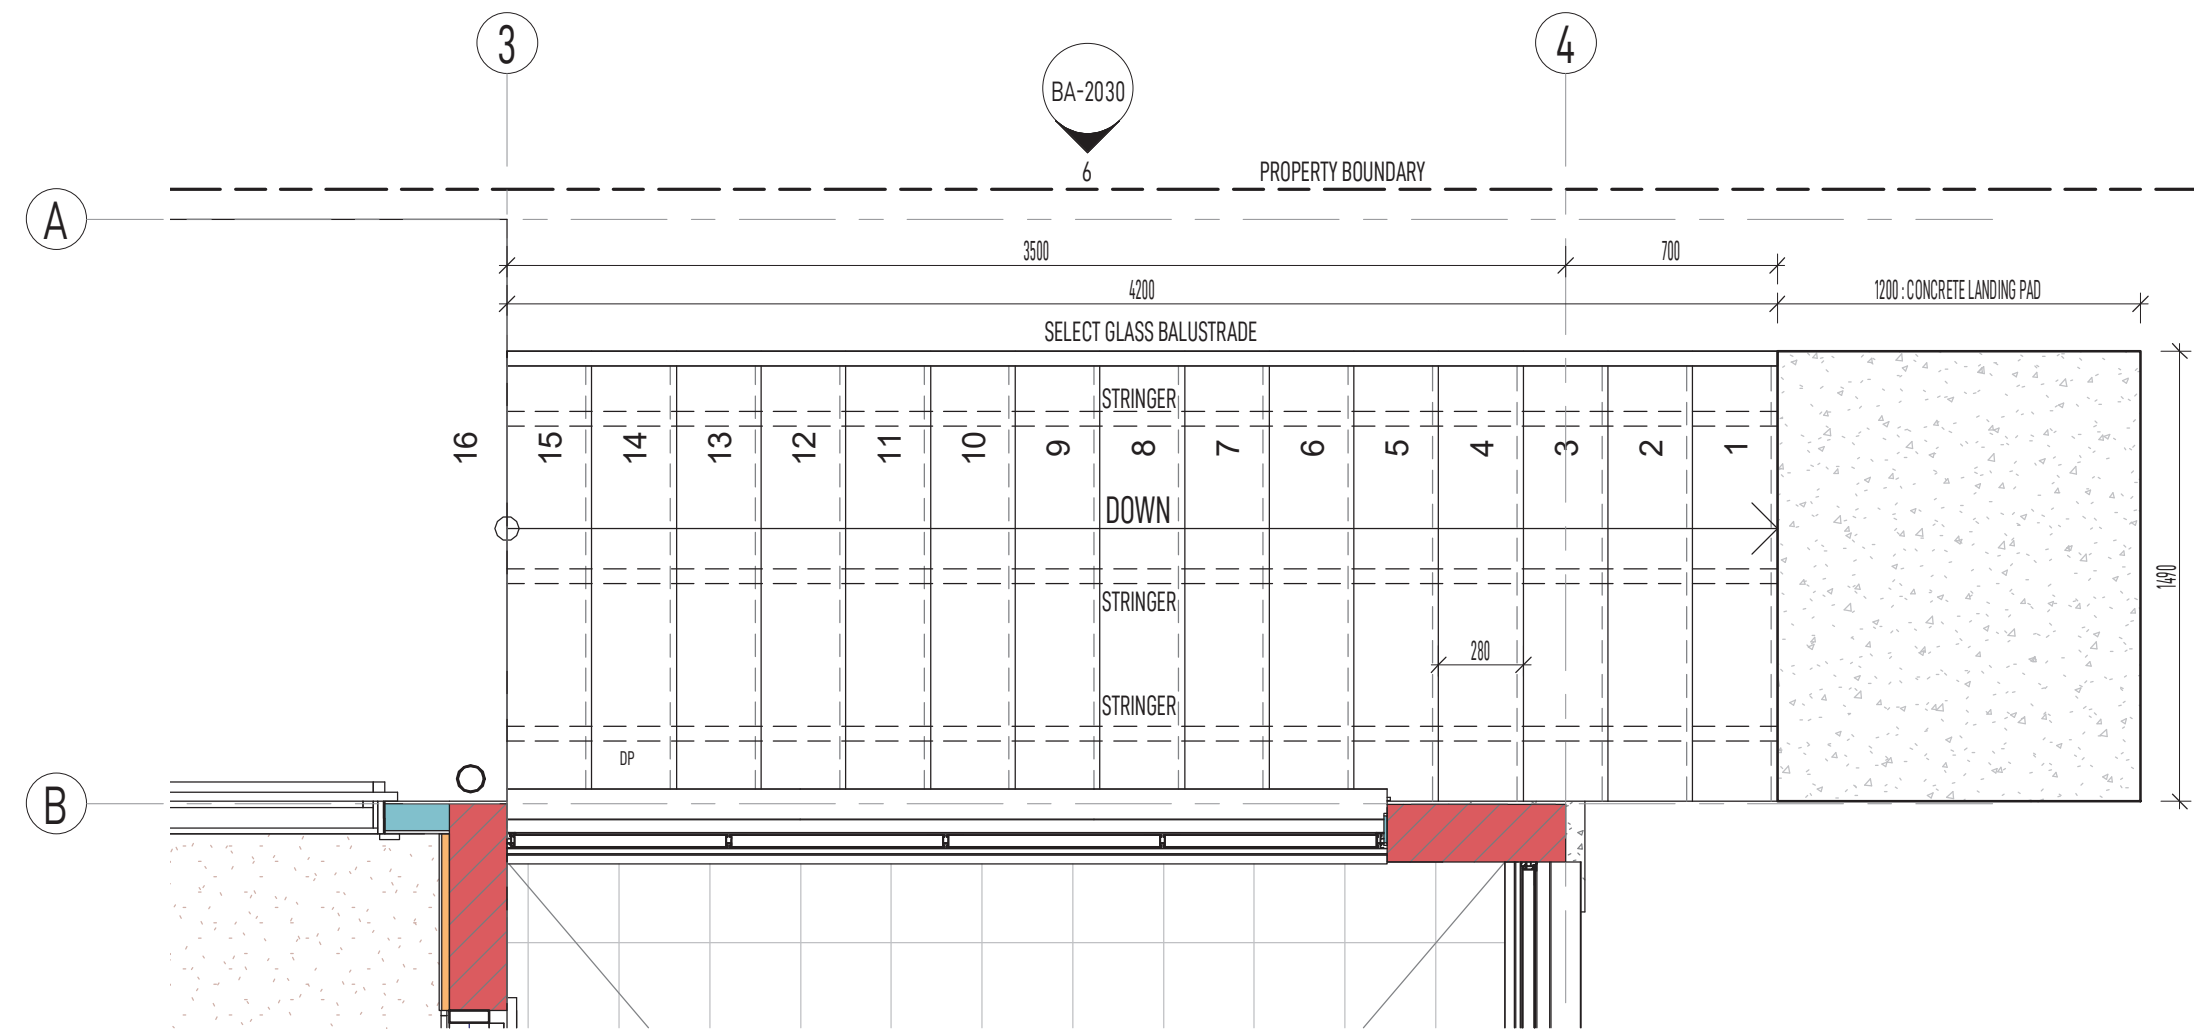

100 - STAIR LAYOUT - EXTERNAL
1:25

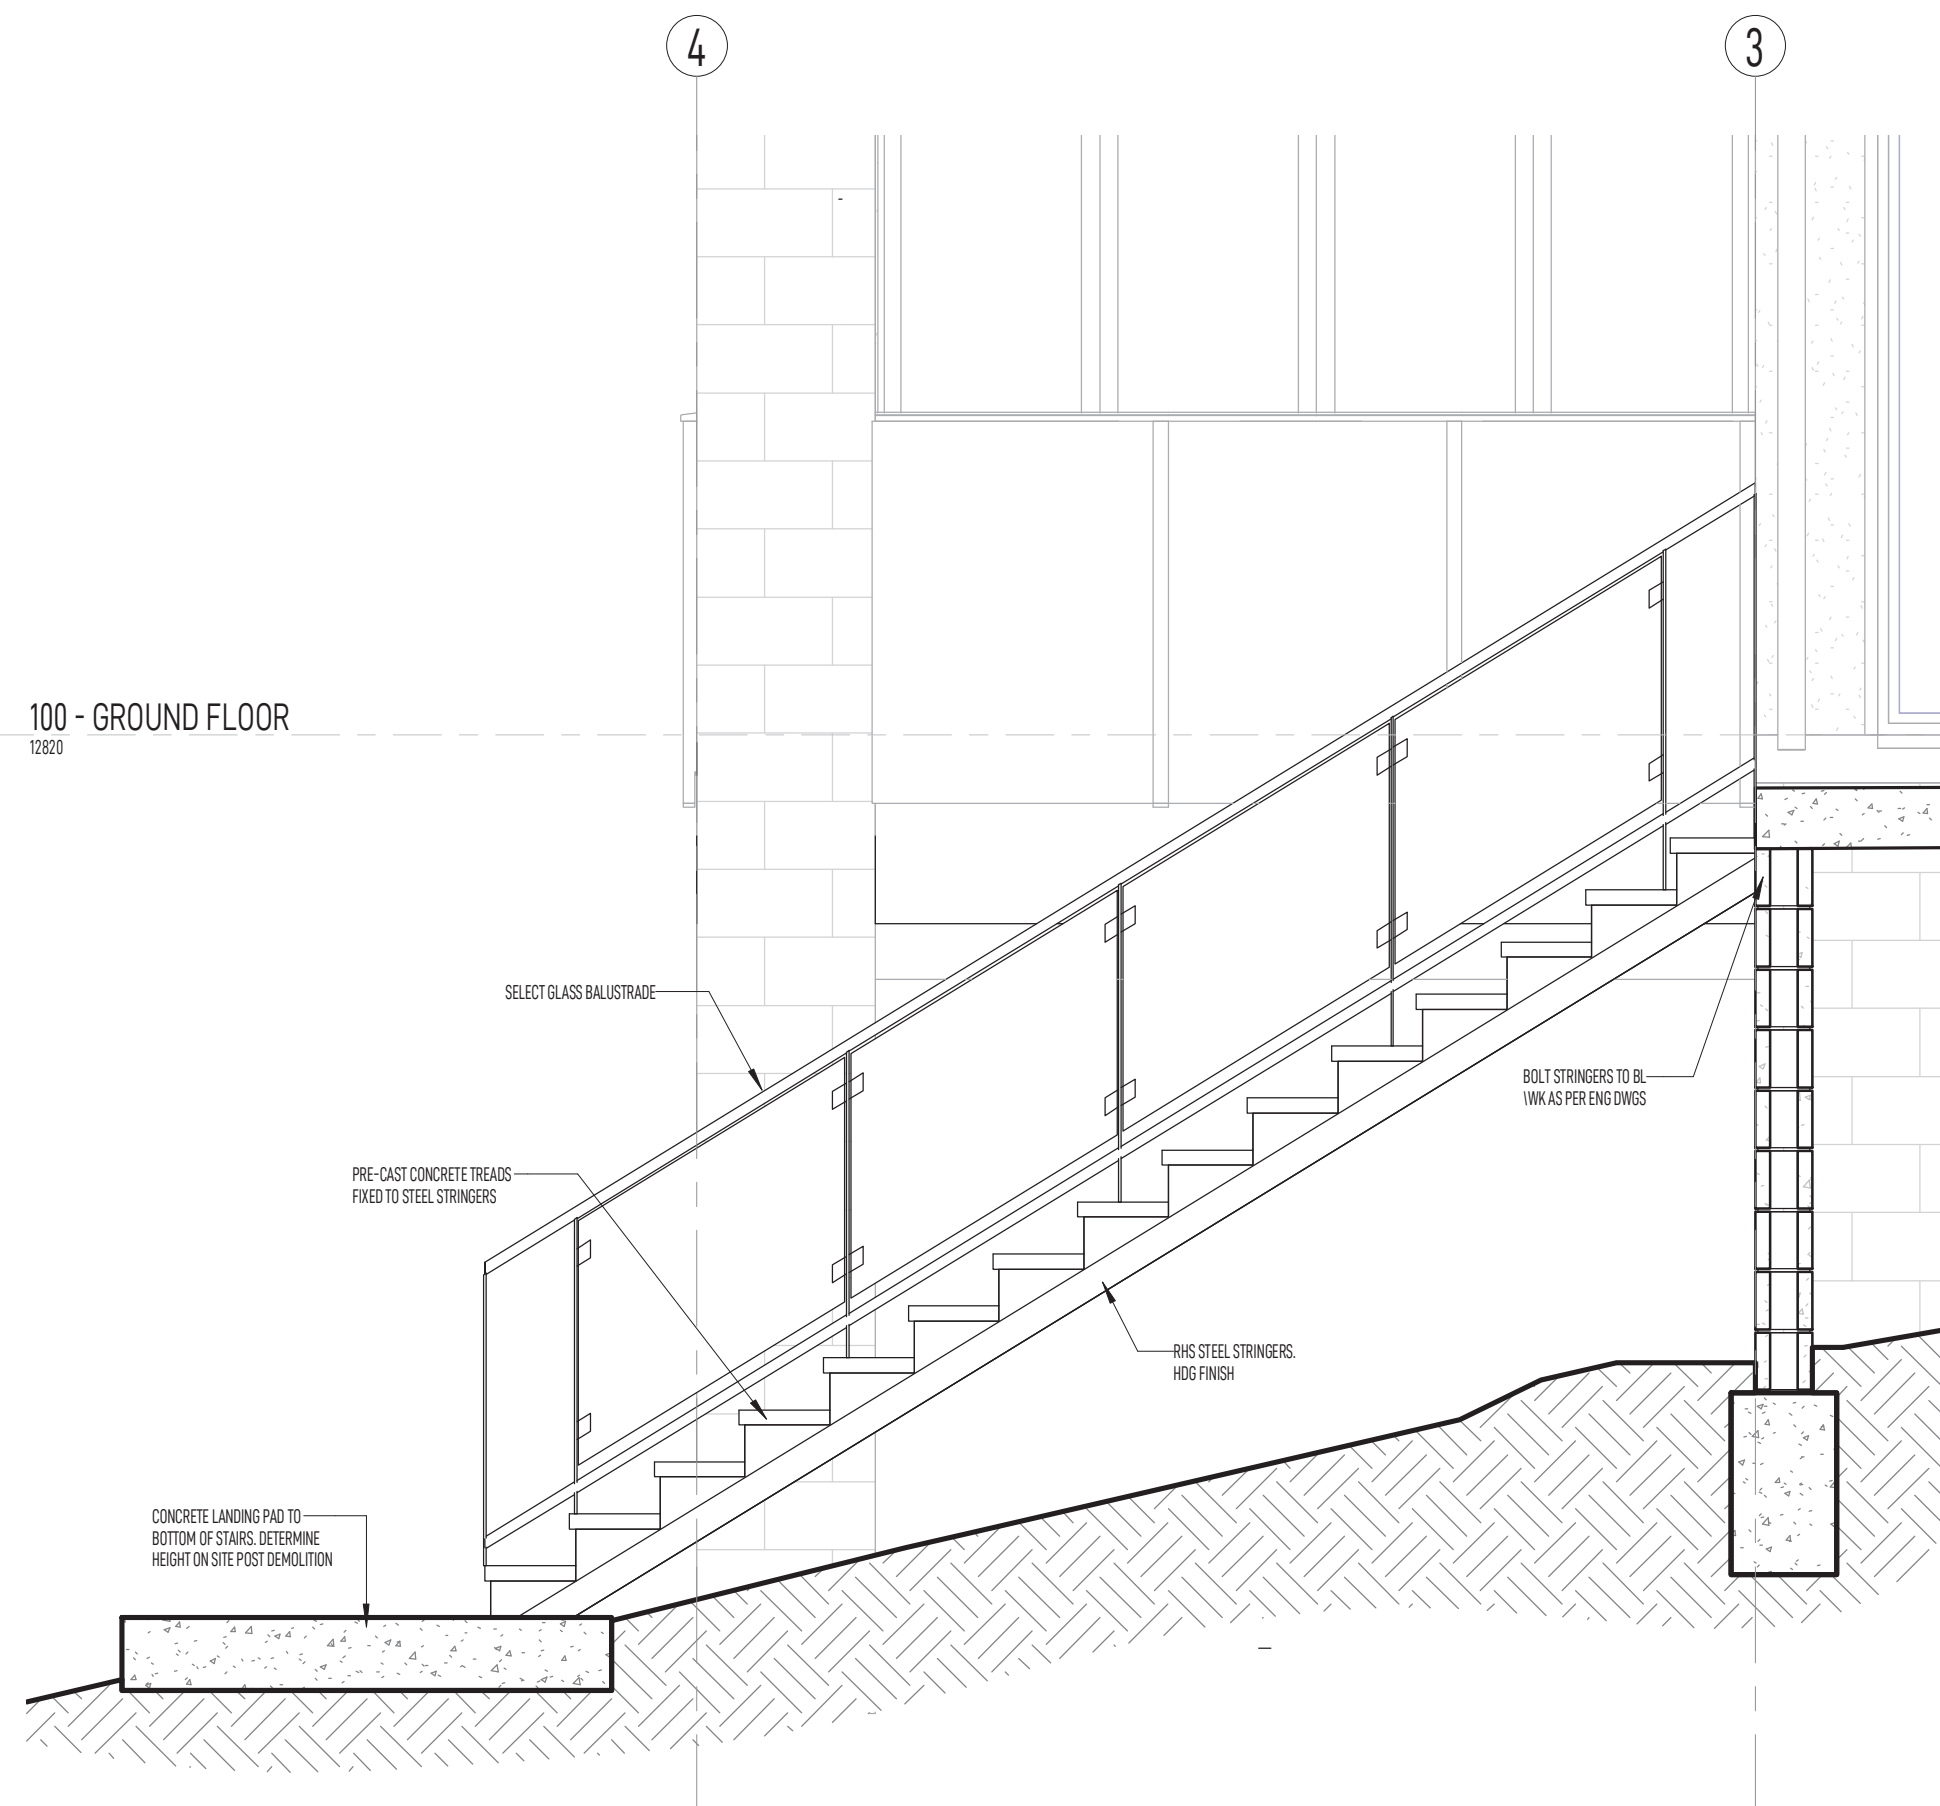

100 - ELEVATION - EXTERNAL STAIRS
1:25

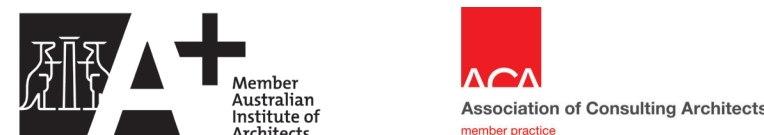

No.	DATE	REVISION
A	06-10-20	PRELIMINARY CLIENT ISSUE
B	11-10-20	QUOTATION ISSUE
1	10-01-21	ISSUED FOR CONSTRUCTION
2	10-01-22	GENERAL REVISION

• FIGURED DIMENSIONS TO BE TAKEN IN PRECEDENCE OF THOSE SCALED
• CONTRACTORS TO VERIFY ALL DIMENSIONS ON SITE PRIOR TO COMMENCING ANY WORK. SHOP DRAWINGS OR FABRICATION
• ALL RIGHTS RESERVED. NO PART OF THESE DOCUMENTS SHALL BE REPRODUCED WITHOUT THE PRIOR WRITTEN PERMISSION OF VISION 1 PTY. LTD.
• UNLESS AGREED OTHERWISE BY VISION 1 PTY. LTD. IN WRITING, INTELLECTUAL PROPERTY RIGHTS IN ANY INFORMATION OR DATA SUPPLIED OR TRANSFERRED TO YOU INCLUDING COPYRIGHT IN ALL TEXT, GRAPHICS, LOGOS, ICONS, SOUND RECORDINGS AND SOFTWARE ARE OWNED BY, OR LICENSED TO, VISION 1 ARCHITECTS. OTHER THAN FOR PURPOSES AUTHORIZED BY VISION 1 ARCHITECTS IN WRITING, YOU MUST NOT COPY, ADAPT, REPRODUCE, STORE, PUBLISH OR COMMERCIALISE ANY INFORMATION OR DATA SUPPLIED OR TRANSFERRED BY ELECTRONIC MEANS WITHOUT VISION 1 ARCHITECTS PRIOR WRITTEN PERMISSION. ©



VISION1
Architects

2/257 Oxley Avenue Margate QLD 4019
P.O. Box 216 Margate QLD 4019
Ph: 07 3889 3811 F: 07 3889 3813

E: info@vision1.com.au W: www.vision1.com.au
Principal: Craig A Stack Reg. No 2850
Associate: Josh White Reg. No 4589

PROJECT: PROPOSED UNITS

CLIENT: THOMPSON SUSTAINABLE HOMES

SITE ADDRESS: 52 WHYTECLIFFE PARADE, WOODY POINT

SCALE: AS SHOWN DATE: 18-01-22 DRAWN BY: BSP

PROJECT No: 20042 SHEET: BA-2030 ISSUE: 2


TITLE: LOT 100 - STAIR 1 DETAILS

ISSUED FOR CONSTRUCTION


EXTERNAL FINISHES LEGEND		
ID	Description	Finish/Colour
E01	EXPOSED RC SLAB EDGE	NATURAL
E02	EXTERNAL CONCRETE SLAB	BROOM SWEEP
E03	SELECT METAL FLASHINGS / CAPPING	COLORBOND - SELECT COLOUR
E04	METAL ROOF SHEETING, TRIMDEK	COLORBOND - SELECT COLOUR
E05	SELECT COLORBOND FASCIA GUTTER	COLORBOND - SELECT COLOUR
E06	HARDIES PRIMELINE NEWPORT CLADDING	ACRYLIC PAINT - SELECT COLOUR
E07	HARDIES AXON 400 SMOOTH PROFILE CLADDING	ACRYLIC PAINT - SELECT COLOUR
E08	HARDITEX EXTERIOR CLADDING - SPONGED SMOOTH SEAMLESS RENDERED FINISH. EXPANSION JOINTS AS PER MANU SPEC.	ACRYLIC PAINT - SELECT COLOUR
E09	HARDIES EASYLAP CLADDING	ROLLED MEDIUM TEXTURE ACRYLIC PAINT - SELECT COLOUR
E10	HARDIES 'STRIA' 325 PROFILE CLADDING	ACRYLIC PAINT - SELECT COLOUR
E11	HARDIES AXON 133 SMOOTH PROFILE CLADDING	ACRYLIC PAINT - SELECT COLOUR
E12	MASONRY BLOCK WALL - RENDERED FINISH	SELECT COLOUR
E13	42mm x 31mm TIMBER PICTURE FRAME WINDOW SURROUND	ACRYLIC PAINT - SELECT COLOUR
E14	SELECT GLASS BALUSTRADE	CLEAR
E15	SELECT GLASS BALUSTRADE	OPAQUE
E16	HH400 STANDARD STRAIGHT HEKA WINDOW HOOD - REFER MANU SPEC	SELECT COLOUR
E17	HH400 STANDARD 'L' SHAPED HEKA WINDOW HOOD - REFER WINDOW SCHEDULE FOR SIZING - REFER MANU SPEC	SELECT COLOUR
E18	HH400 STANDARD 'L' SHAPED HEKA WINDOW HOOD - REFER WINDOW SCHEDULE FOR SIZING - REFER MANU SPEC	SELECT COLOUR

NOTE:


- ALUMINIUM PRIVACY SCREENS TO BUILDERS SPEC. PRIVACY SCREENS FROM WINDOW SILL TO 1500 UP FFL TO ACHIEVE MIN 50% TRANSPARENCY.
- TIMBER PICTURE FRAME WINDOW SURROUND TO ALL EXTERNAL WINDOWS.
- REFER ELEVATIONS FOR EXTENT OF ALUMINIUM FEATURE SCREENING.
- BATTENS TO FACADE TO BE INSTALLED ON ANGLE TO BE CONFIRMED WITH CLIENT

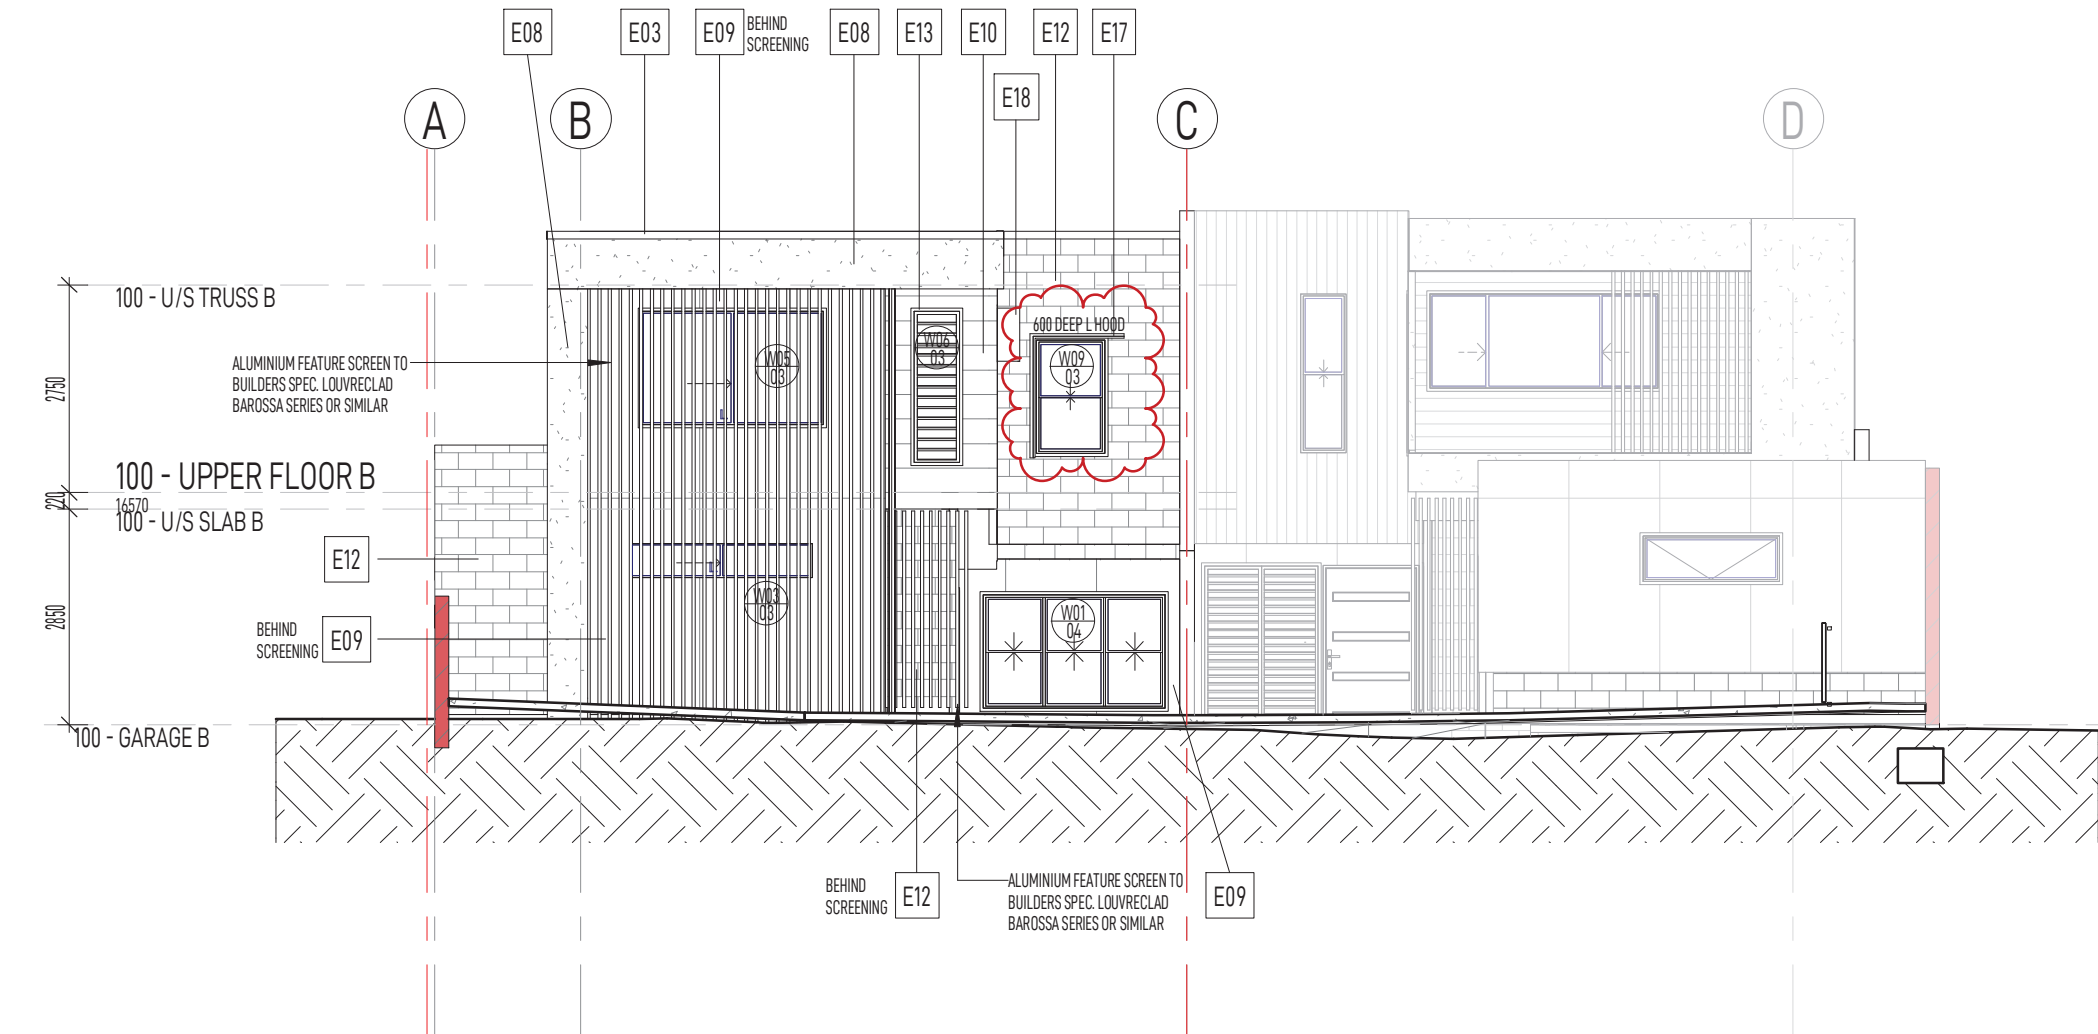


100 - ELEVATION - WEST
1:100

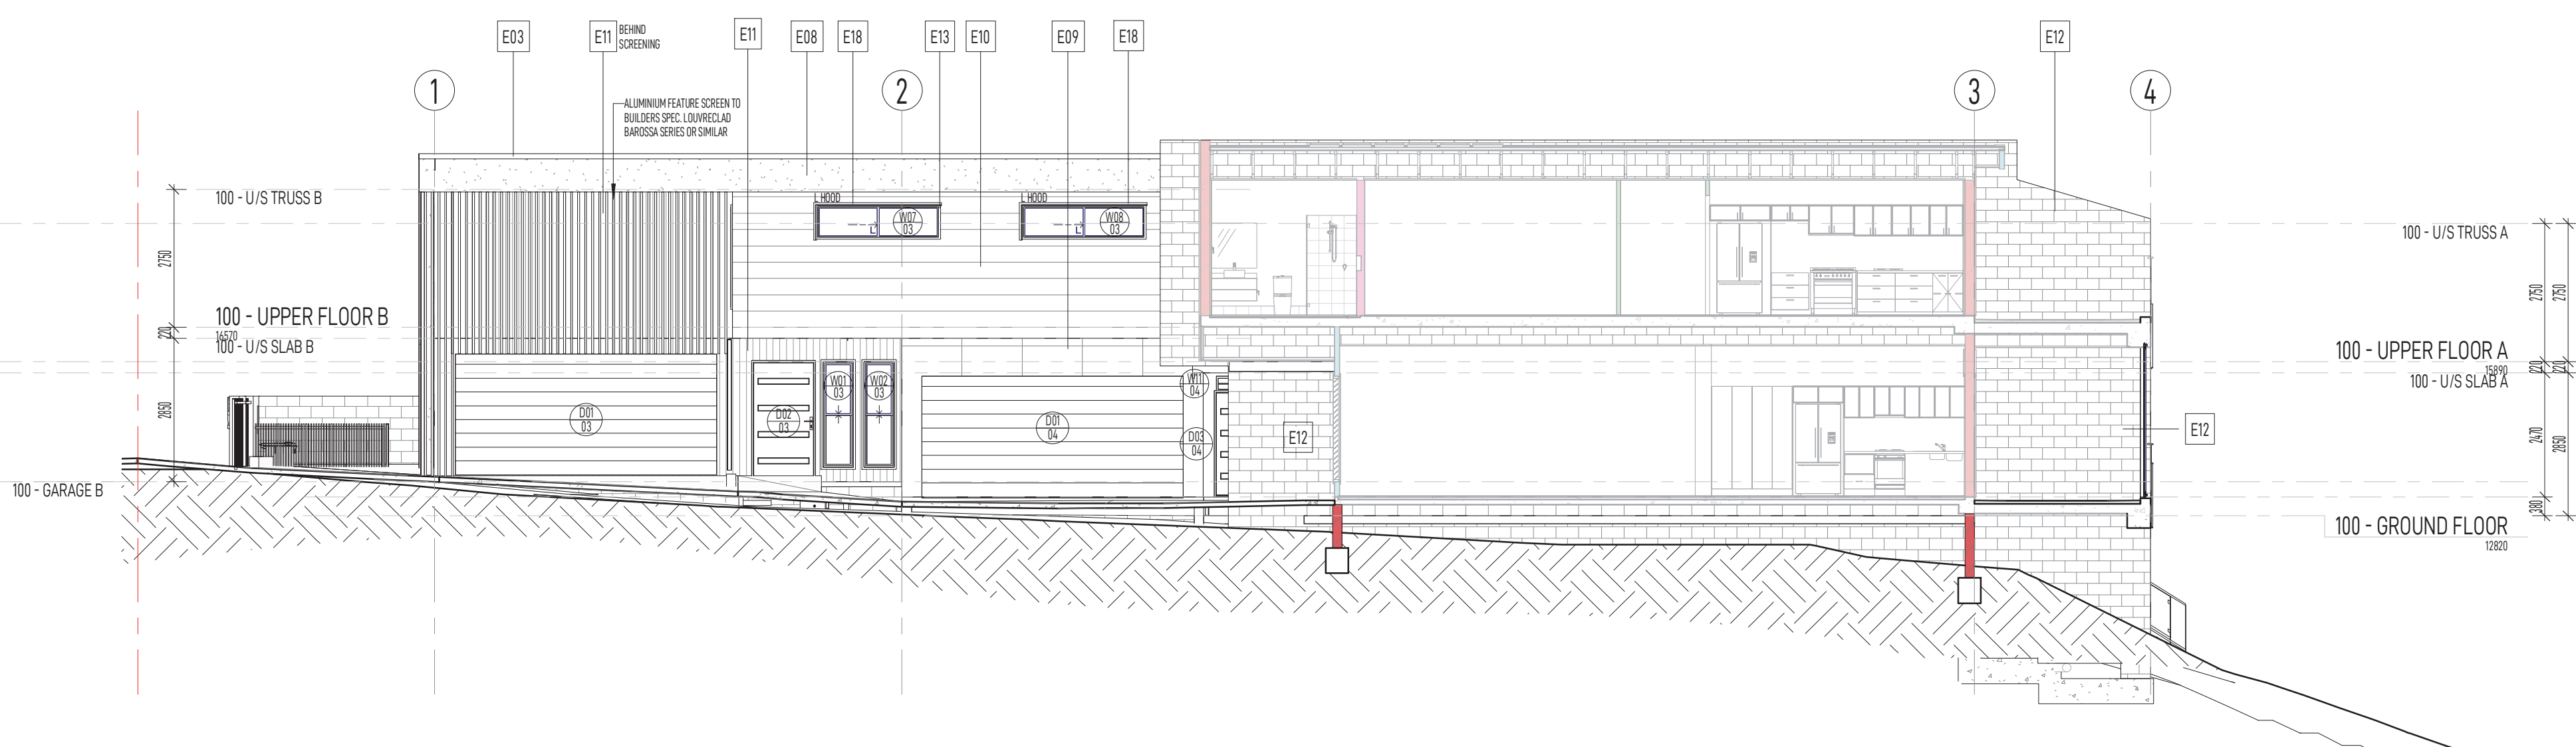


100 - ELEVATION - SOUTH
1:100

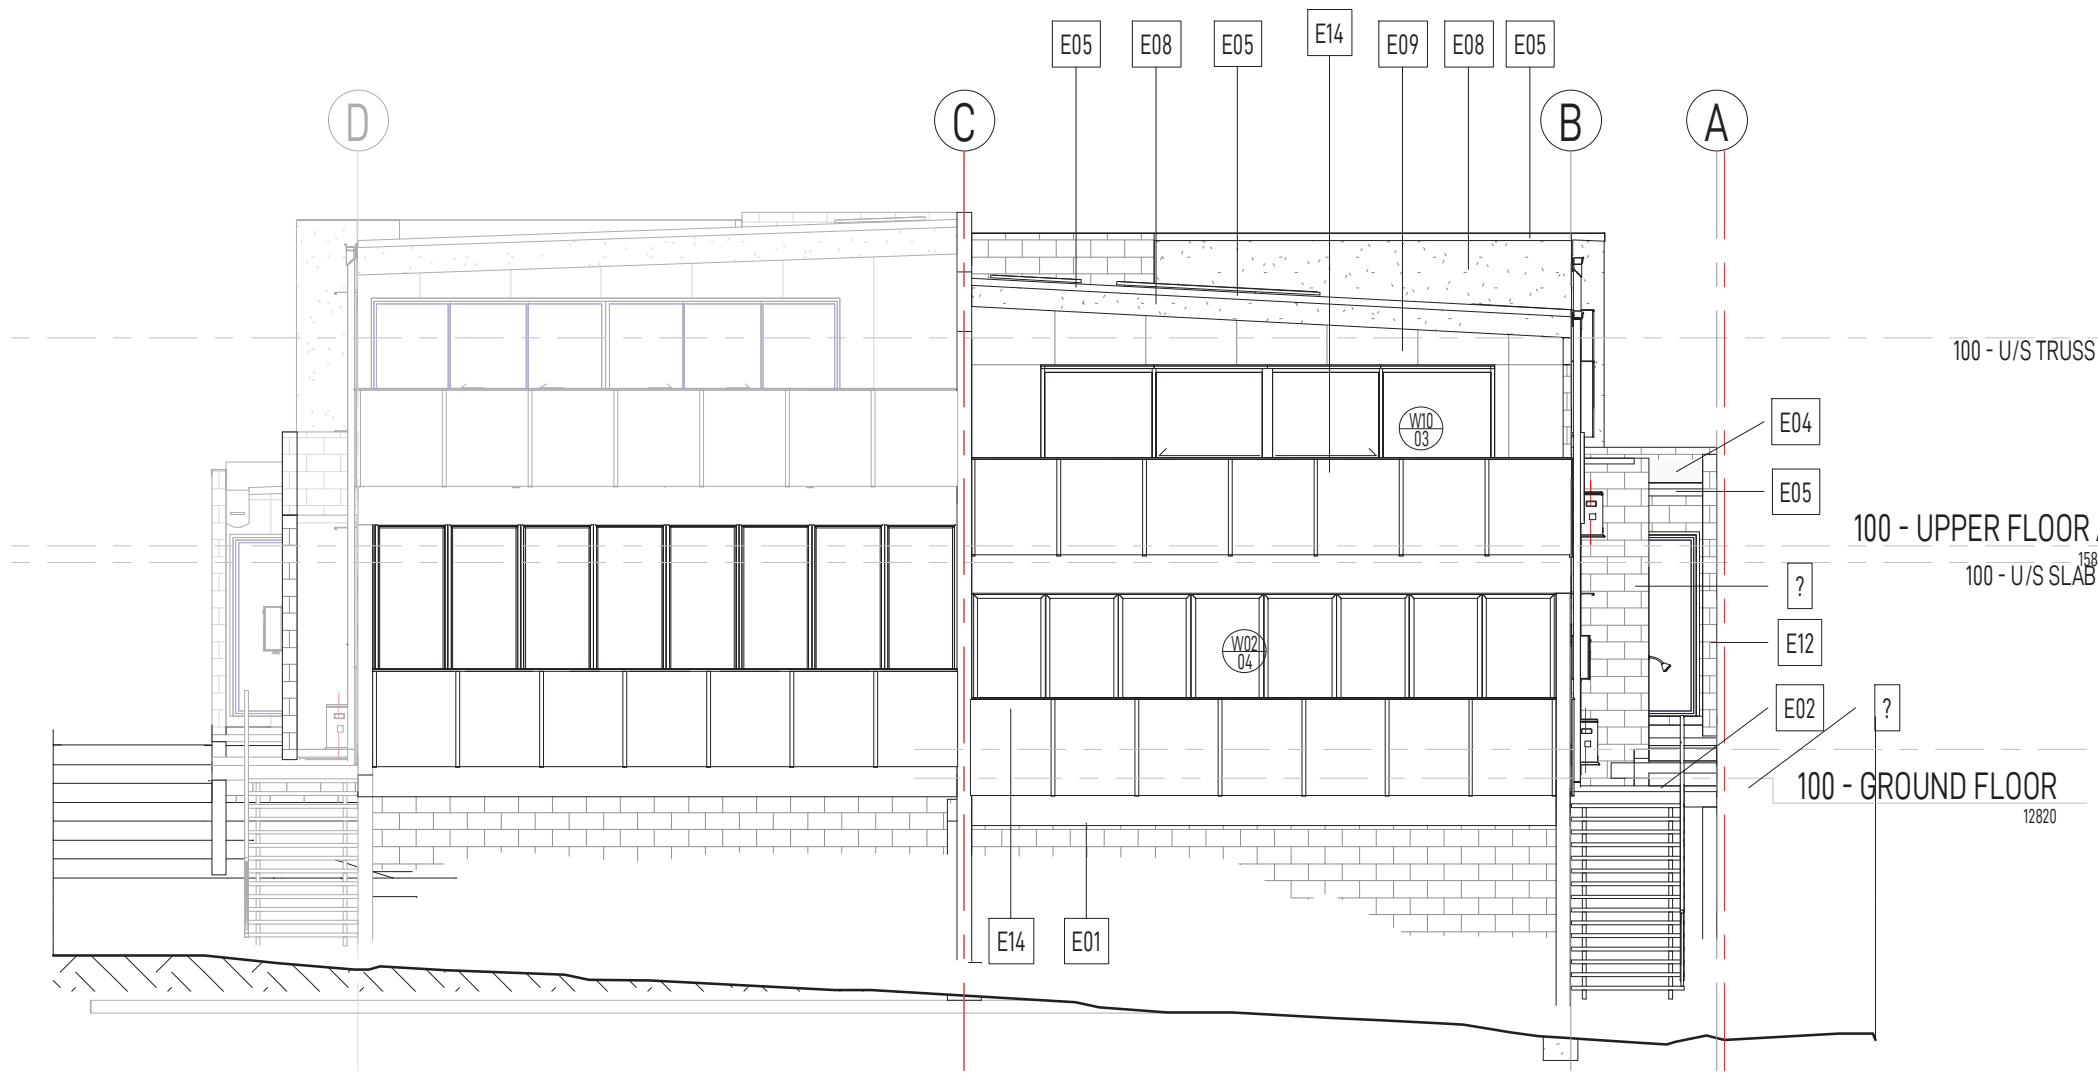

100 - ELEVATION - EAST
1:100

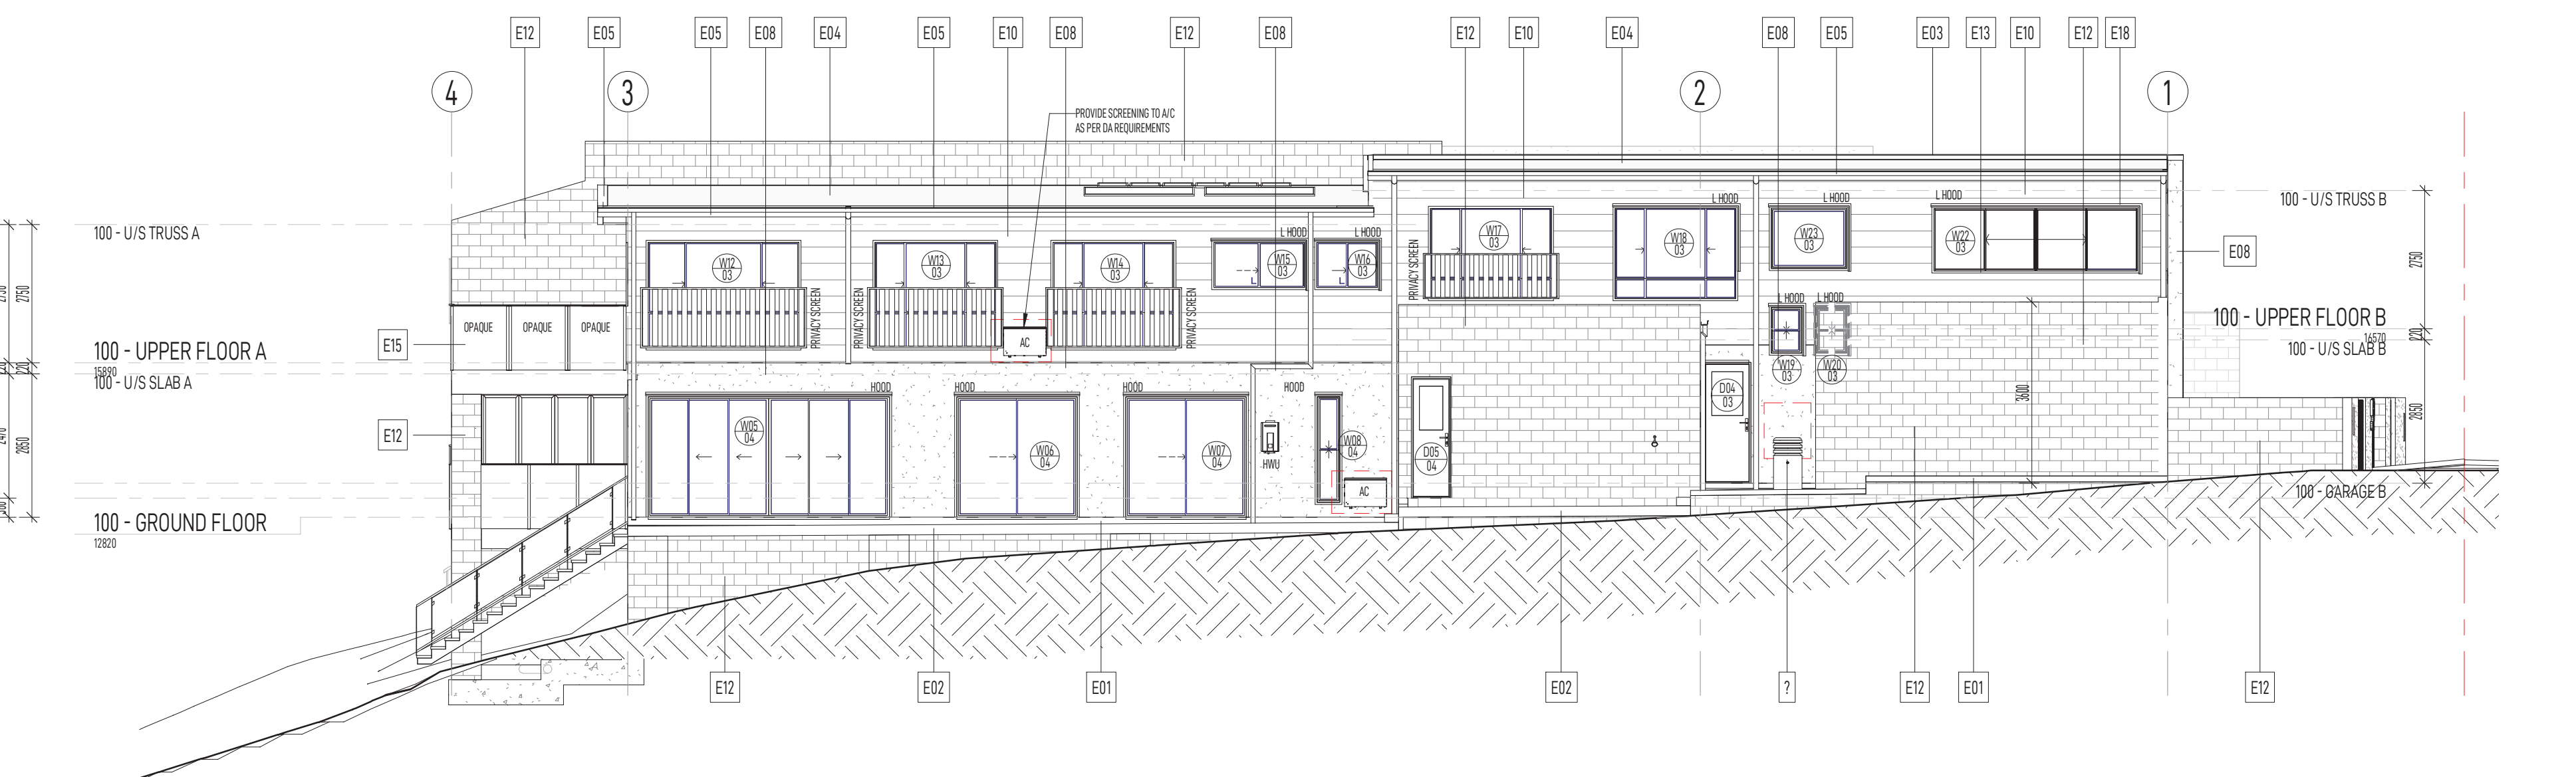

100 - ELEVATION - NORTH
1:100

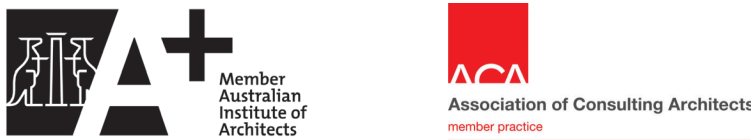

• FIGURED DIMENSIONS TO BE TAKEN IN PRECEDENCE OF THOSE SCALED
• CONTRACTORS TO VERIFY ALL DIMENSIONS ON SITE PRIOR TO COMMENCING ANY WORK. SHOP DRAWINGS OR FABRICATION
• ALL RIGHTS RESERVED. NO PART OF THESE DOCUMENTS SHALL BE REPRODUCED WITHOUT THE PRIOR WRITTEN PERMISSION OF VISION 1 PTY. LTD.
• UNLESS AGREED OTHERWISE BY VISION 1 PTY. LTD. IN WRITING, INTELLECTUAL PROPERTY RIGHTS IN ANY INFORMATION OR DATA SUPPLIED OR TRANSFERRED TO YOU INCLUDING COPYRIGHT IN ALL TEXT, GRAPHICS, LOGOS, ICONS, SOUND RECORDINGS AND SOFTWARE) ARE OWNED BY, OR LICENSED TO, VISION 1 ARCHITECTS. OTHER THAN FOR PURPOSES AUTHORIZED BY VISION 1 ARCHITECTS IN WRITING, YOU MUST NOT COPY, ADAPT, REPRODUCE, STORE, PUBLISH OR COMMERCIALISE ANY INFORMATION OR DATA SUPPLIED OR TRANSFERRED BY ELECTRONIC MEANS WITHOUT VISION 1 ARCHITECTS PRIOR WRITTEN PERMISSION. ©

No.	DATE	REVISION
A	1-10-20	PRELIMINARY ISSUE
B	05-10-20	PRELIMINARY CLIENT ISSUE
C	18-10-20	CLIENT REVIEW
D	15-11-20	CLIENT REVIEW
E	18-11-20	CONSULTANT ISSUE
F	11-12-20	EXPLANATION ISSUE
1	13-04-21	ISSUED FOR CONSTRUCTION
2	18-11-21	GENERAL REVISION
3	18-01-22	GENERAL REVISION



VISION1
Architects

2/257 Oxley Avenue Margate QLD 4019
P.O. Box 216 Margate QLD 4019
Ph: 07 3889 3811 F: 07 3889 3813

E: info@vision1.com.au W: www.vision1.com.au
Principal: Craig A Stack, Reg. No 2850
Associate: Josh White, Reg. No 4589

PROJECT
PROPOSED UNITS






CLIENT
THOMPSON SUSTAINABLE HOMES

SITE ADDRESS
52 WHYTECLIFFE PARADE, WOODY POINT

TITLE
LOT 100 - ELEVATIONS

ISSUED FOR CONSTRUCTION

SCALE	DATE	DRAWN BY
AS SHOWN	18-01-22	BSP
PROJECT NO.	SHEET	ISSUE
20042	BA-2100	3

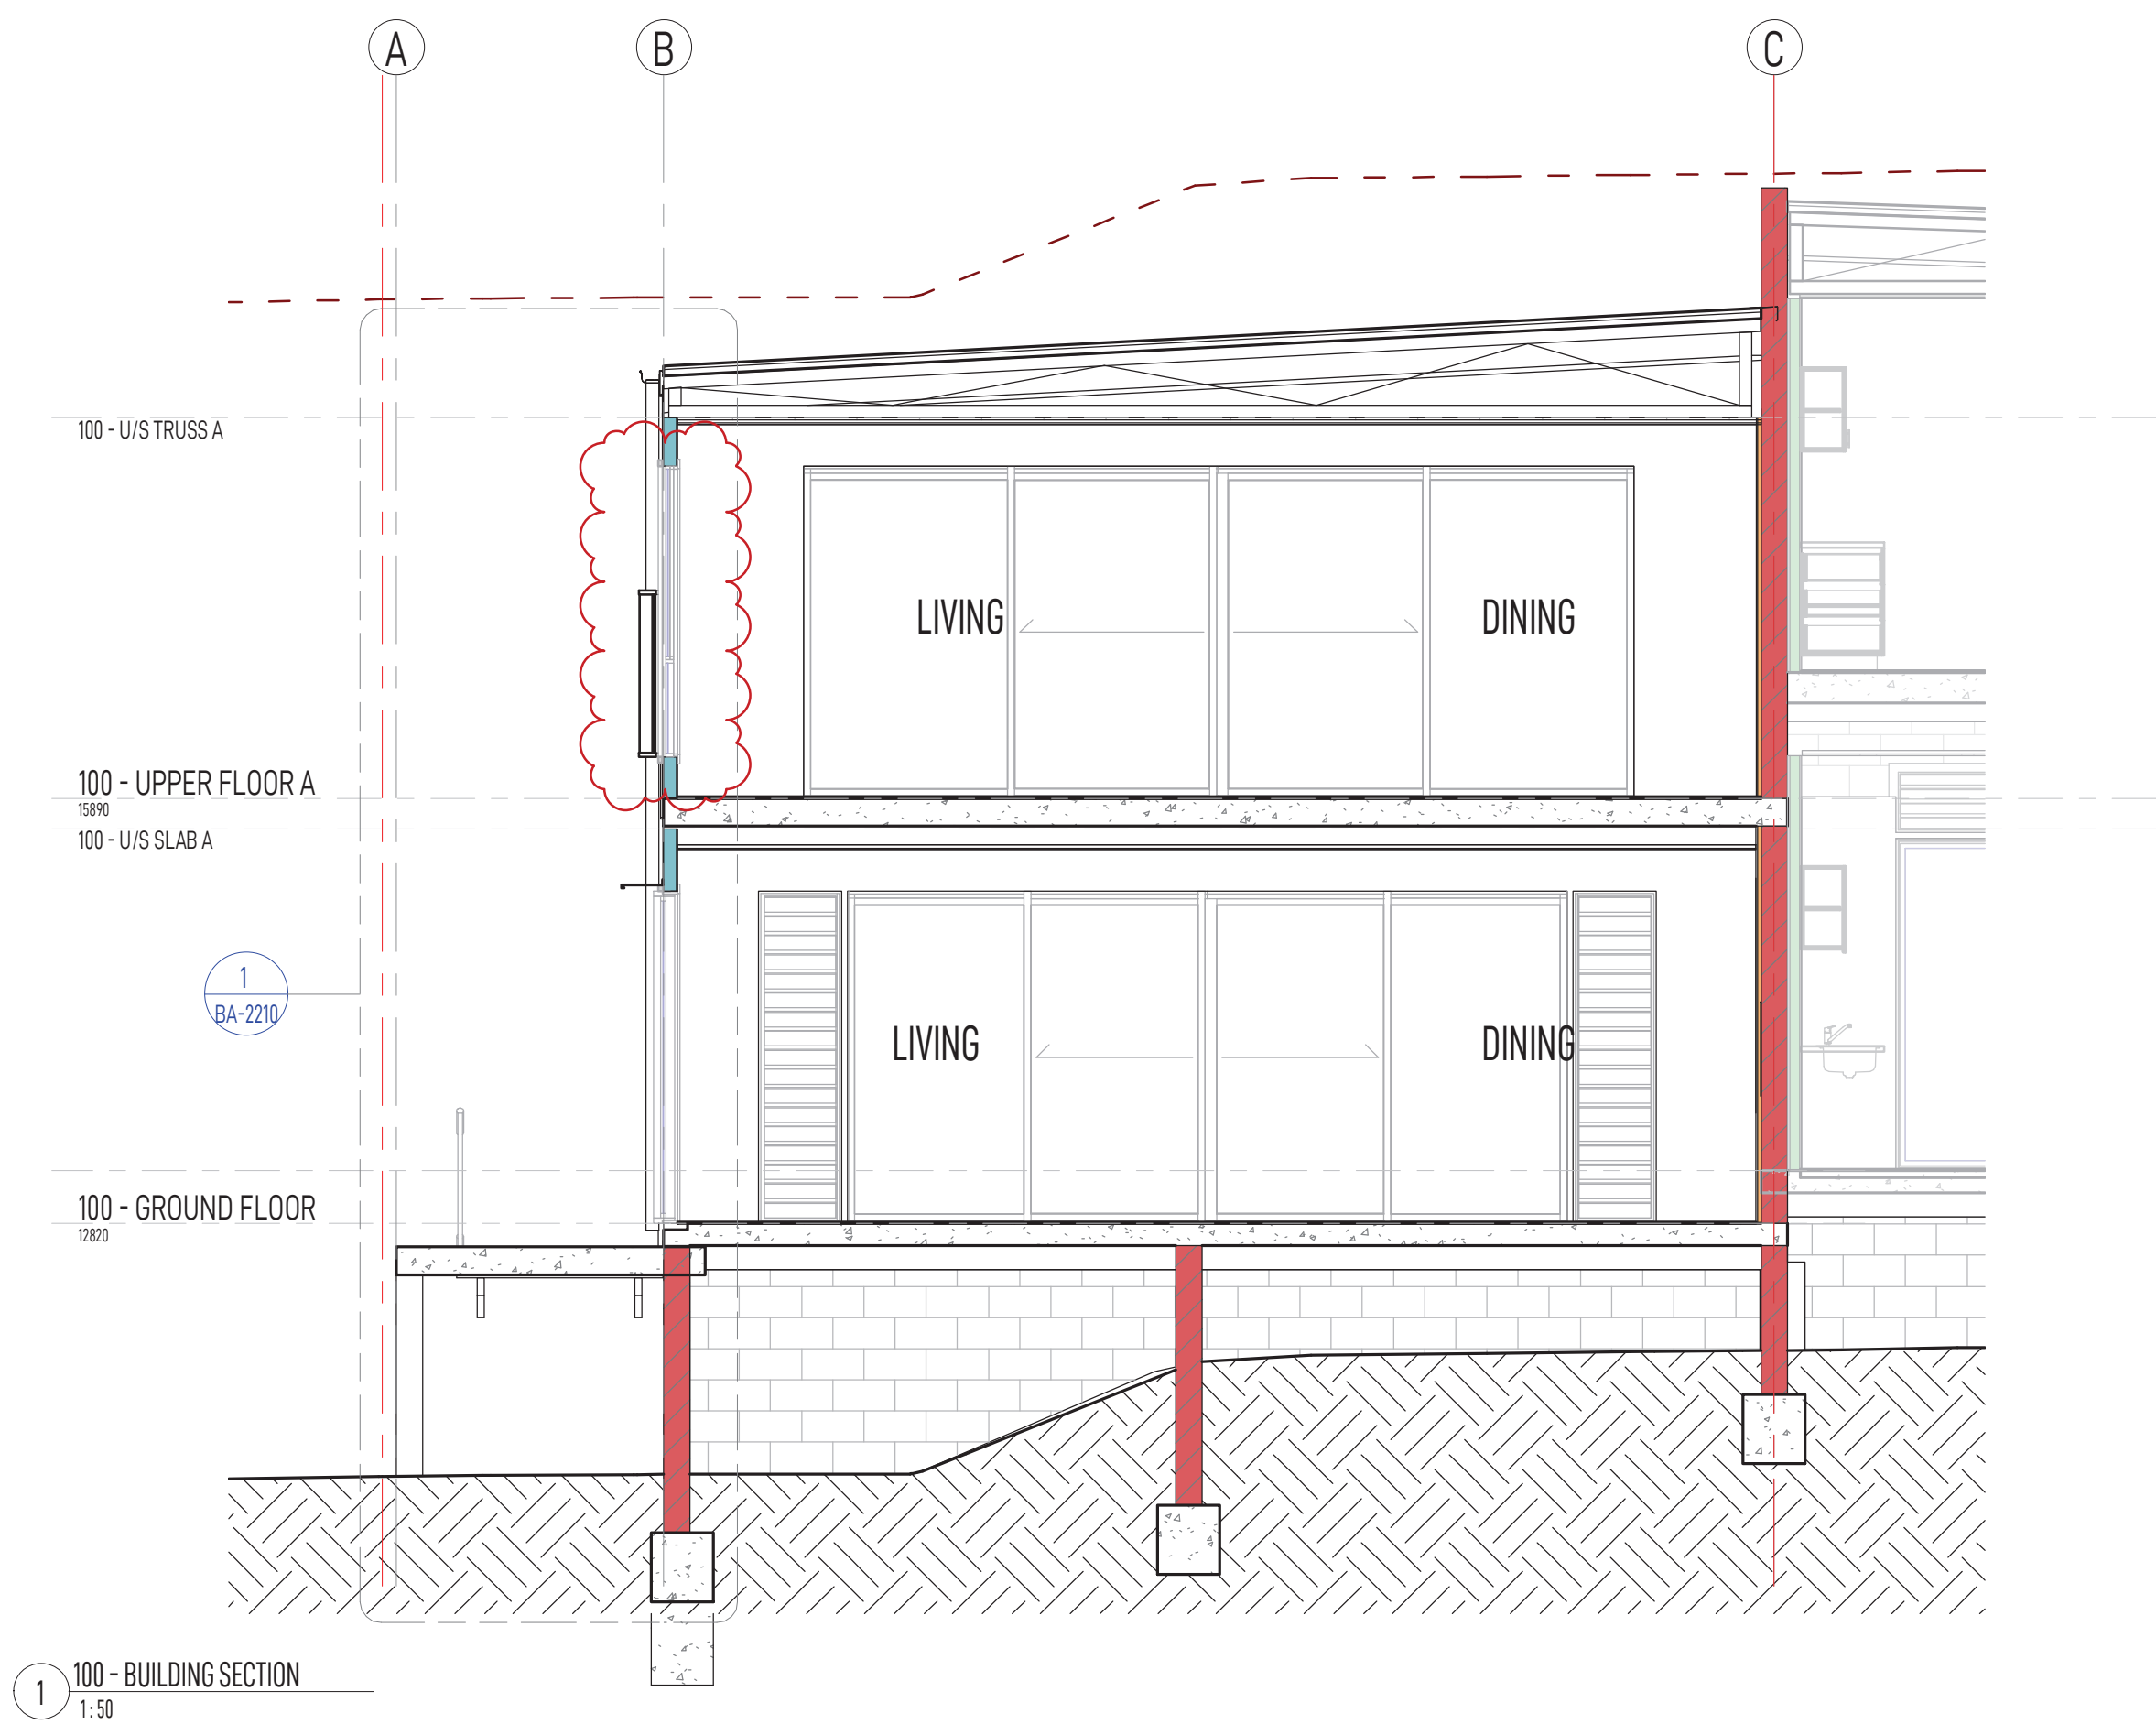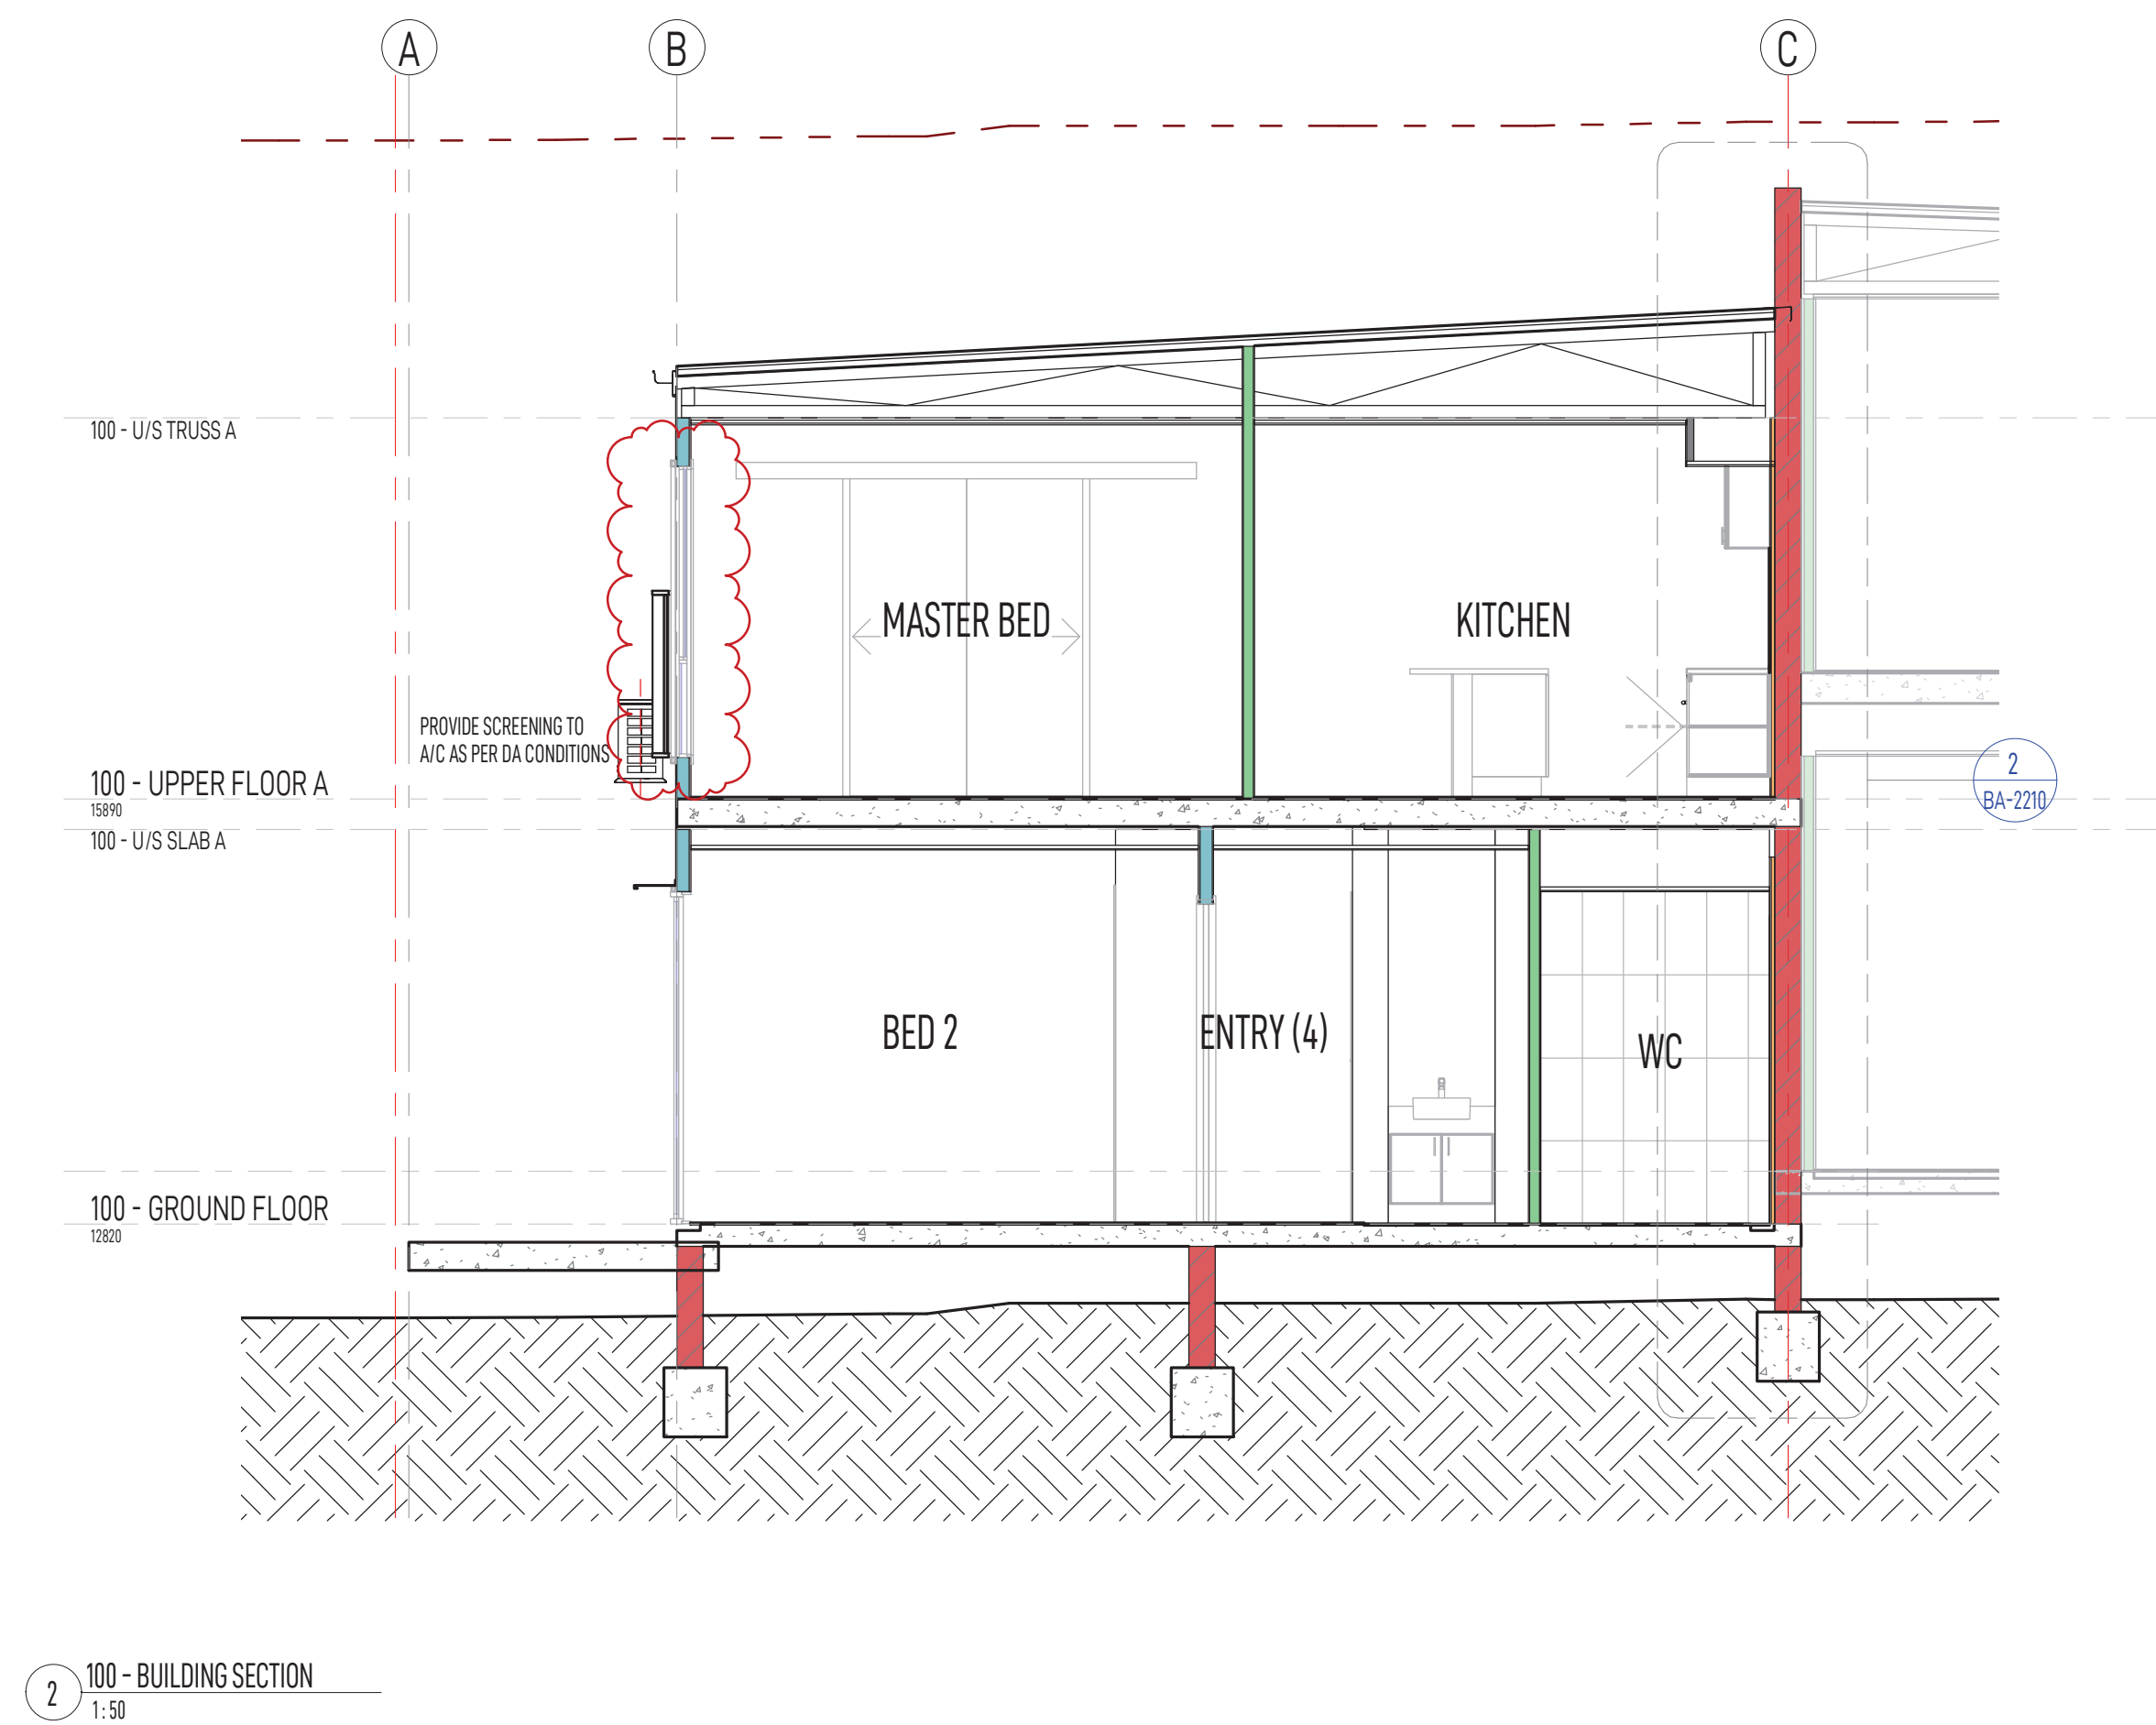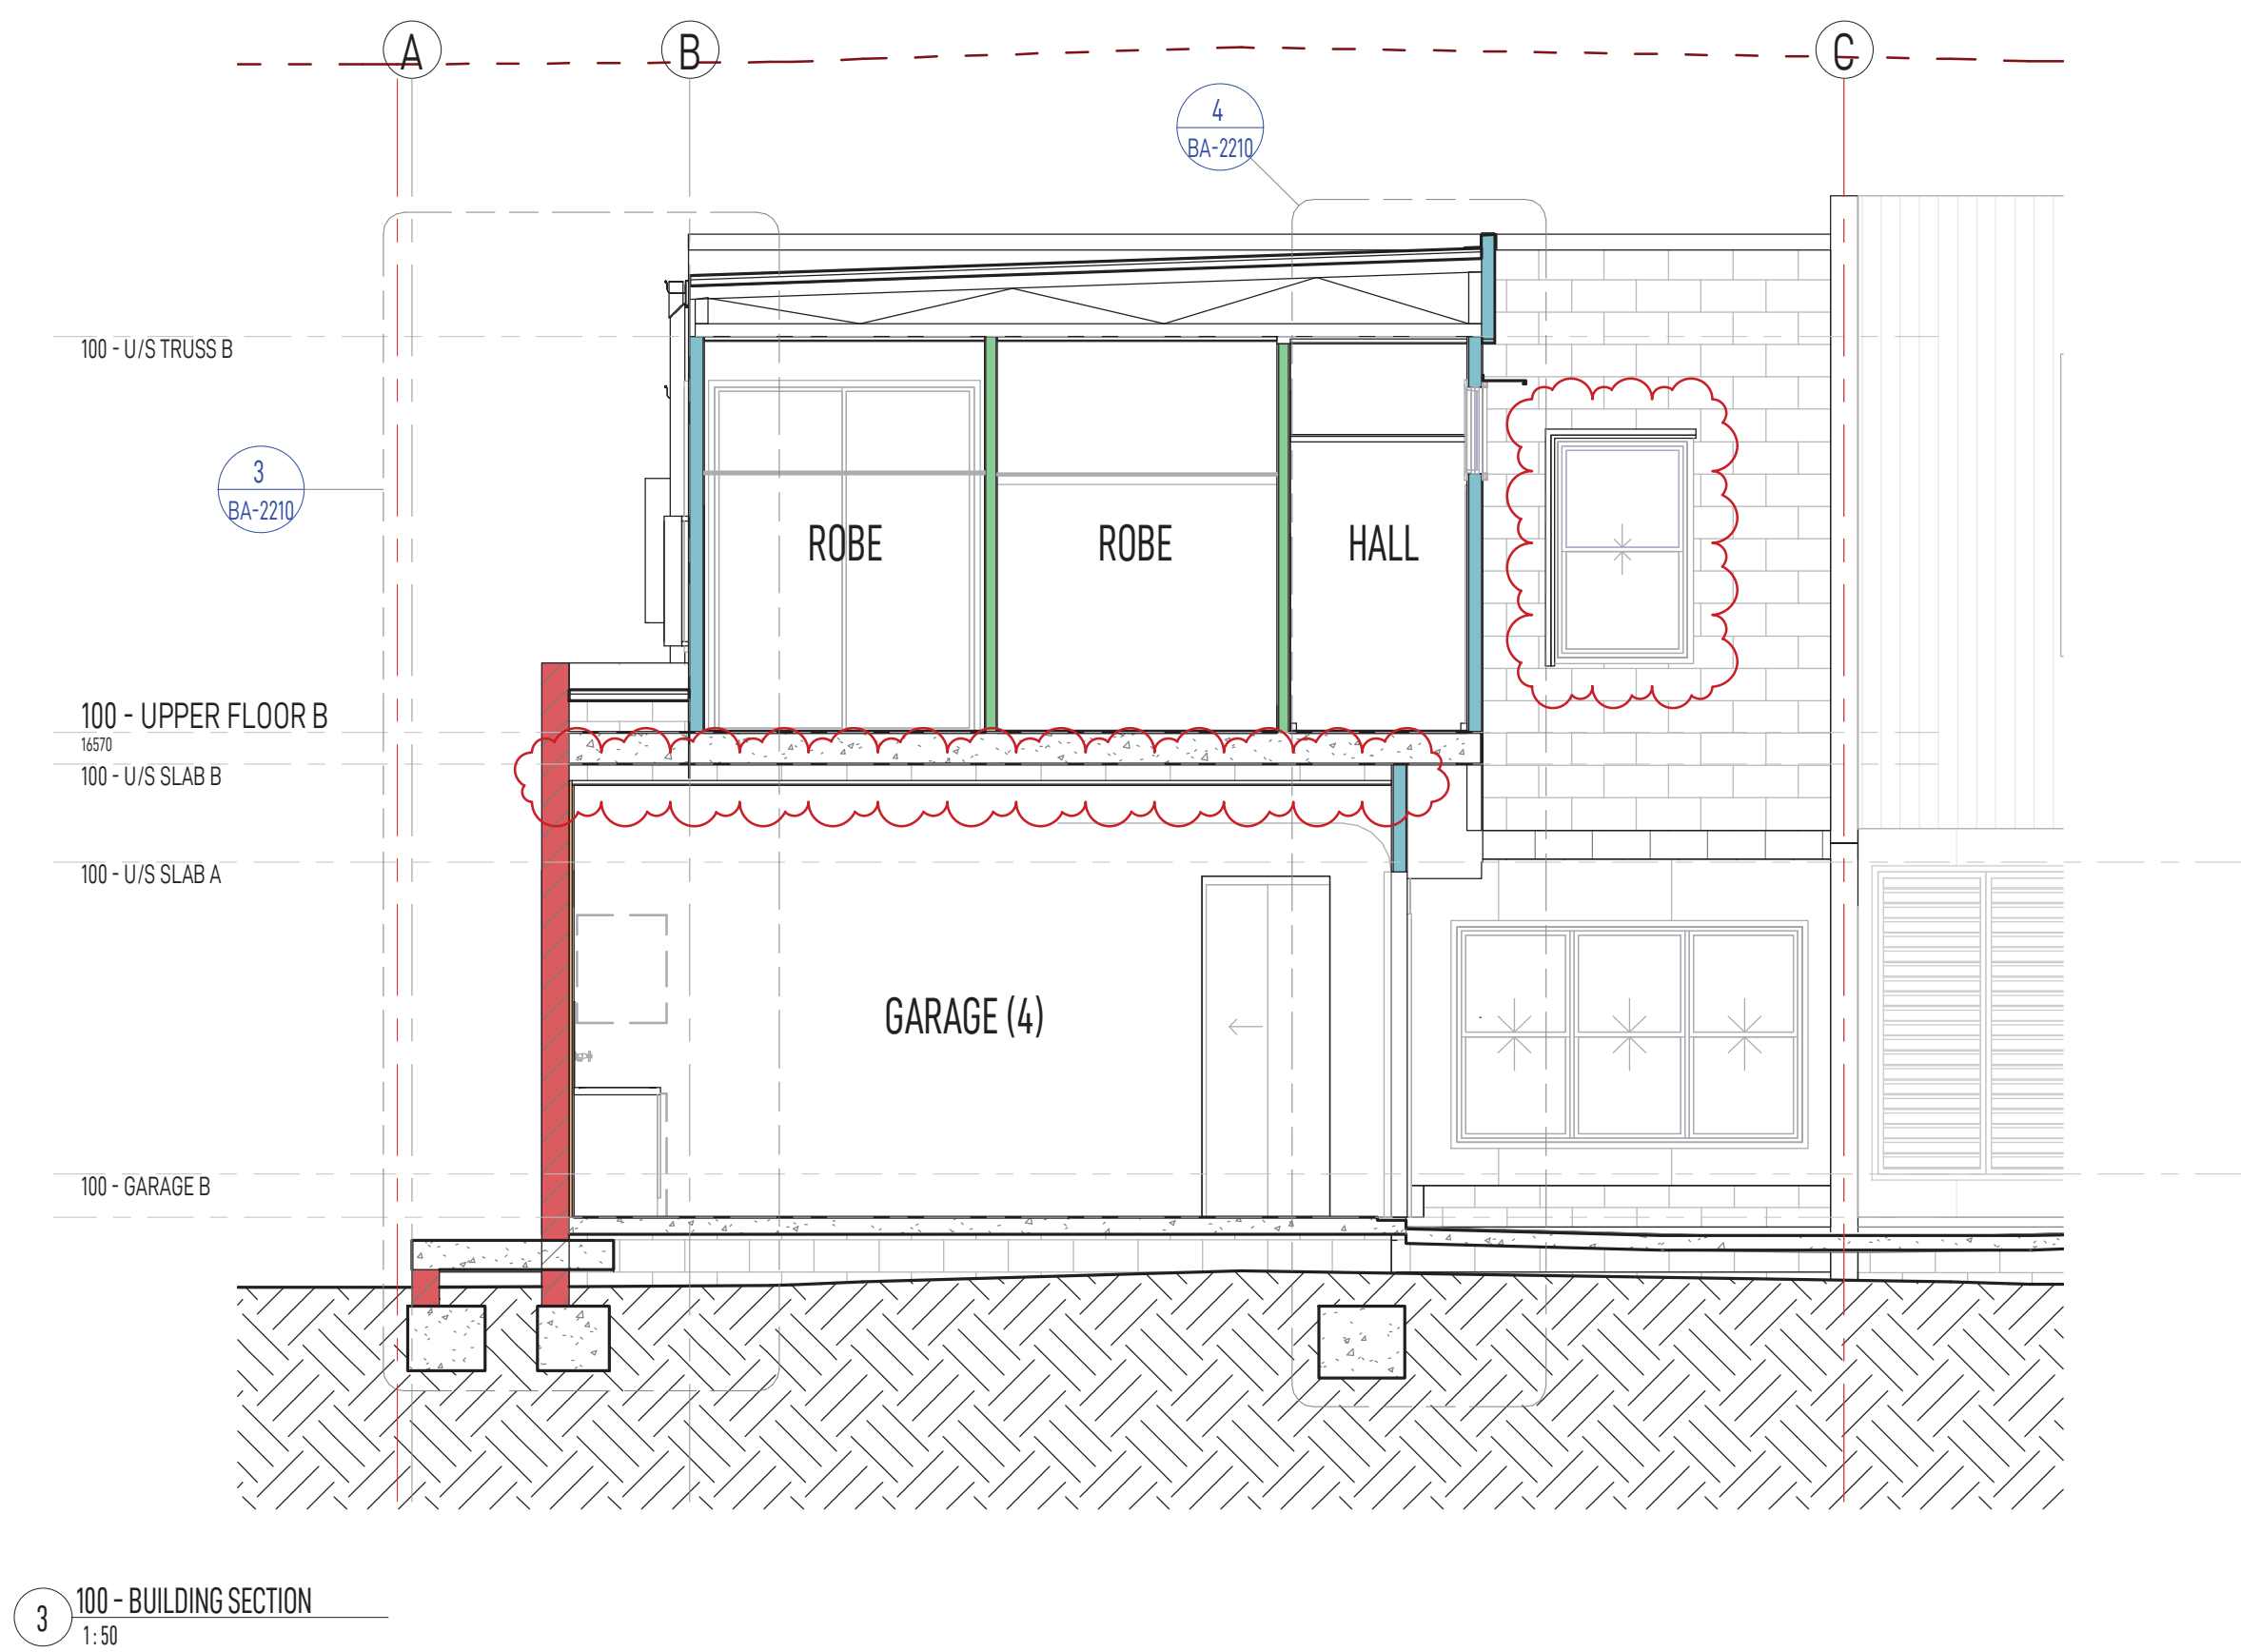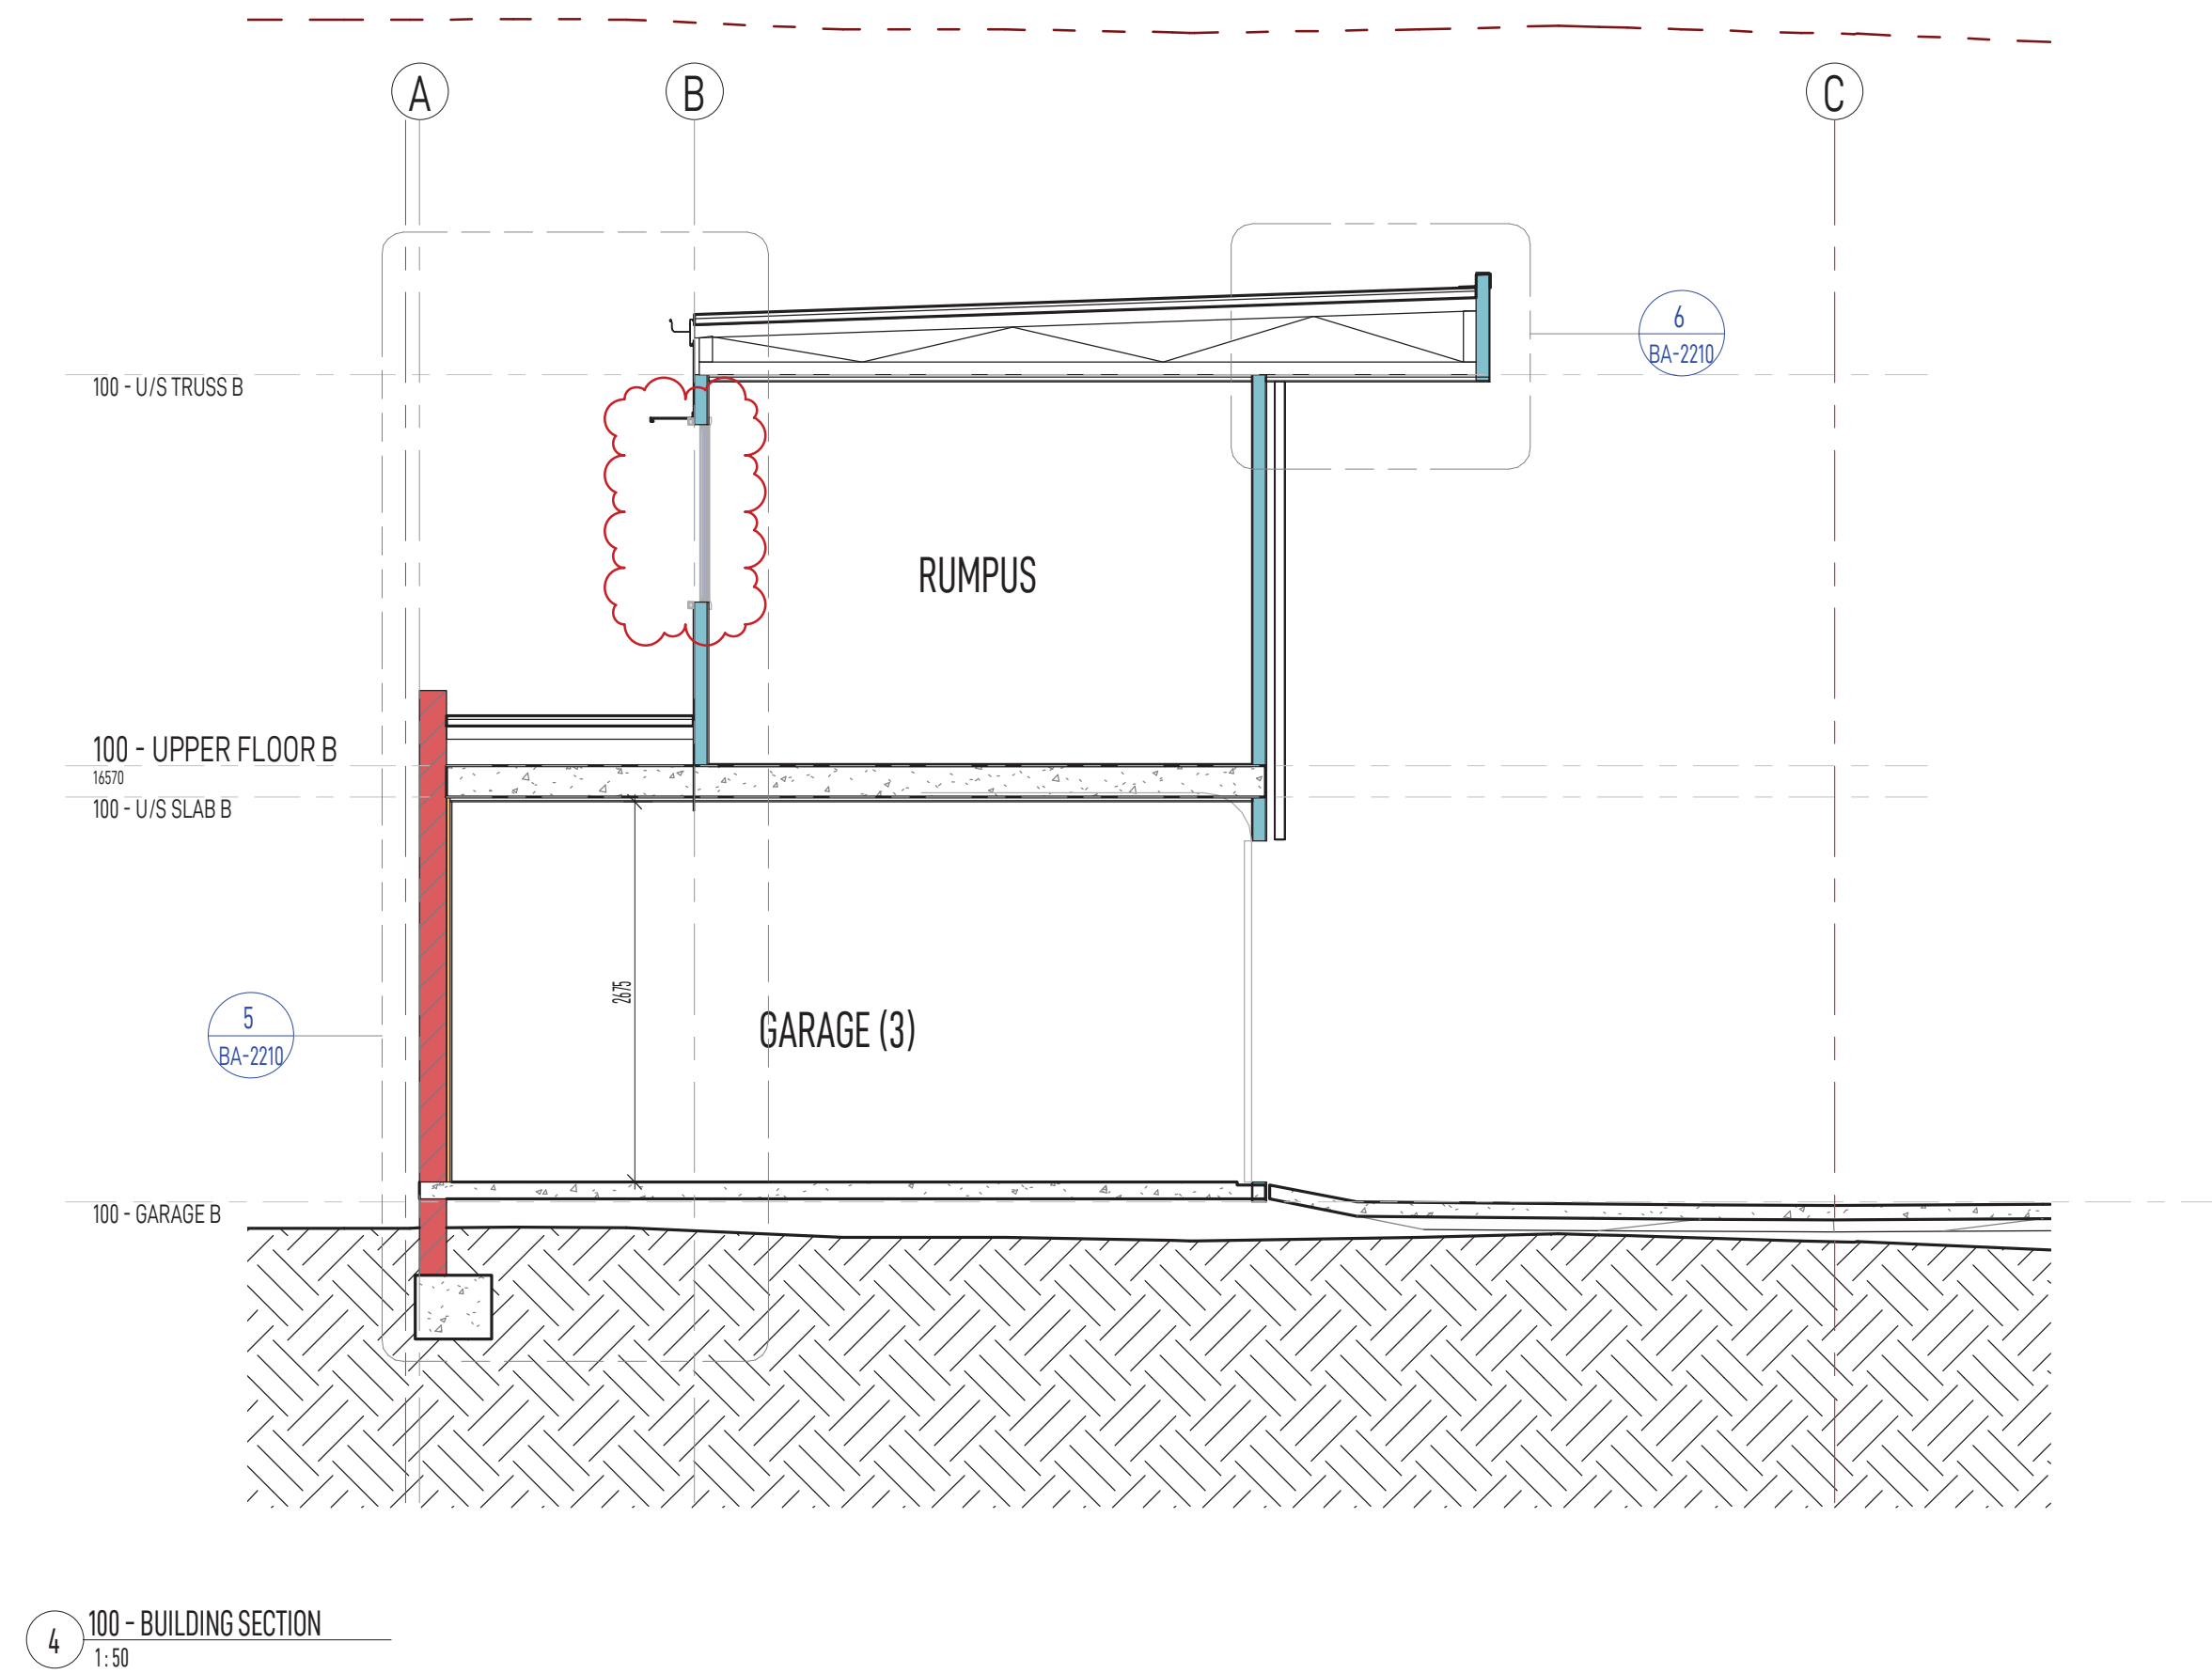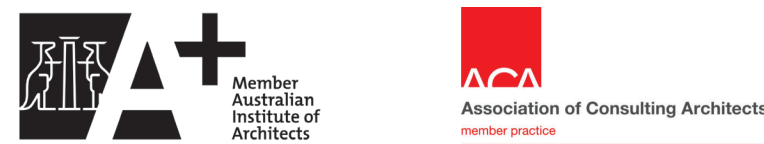

FIGURED DIMENSIONS TO BE TAKEN IN PRECEDENCE OF THOSE SCALED
CONTRACTORS TO VERIFY ALL DIMENSIONS ON SITE PRIOR TO COMMENCING ANY WORK. SHOP DRAWINGS OR FABRICATION
ALL RIGHTS RESERVED. NO PART OF THESE DOCUMENTS SHALL BE REPRODUCED WITHOUT THE PRIOR WRITTEN PERMISSION
OF VISION 1 PTY. LTD.
UNLESS AGREED OTHERWISE BY VISION 1 PTY. LTD. IN WRITING, INTELLECTUAL PROPERTY RIGHTS IN ANY INFORMATION OR
DATA SUPPLIED OR TRANSFERRED TO YOU INCLUDING COPYRIGHT IN ALL TEXT, GRAPHICS, LOGOS, ICONS, SOUND
RECORDINGS AND SOFTWARE ARE OWNED BY, OR LICENSED TO, VISION 1 ARCHITECTS. OTHER THAN FOR PURPOSES
AUTHORISED BY VISION 1 ARCHITECTS IN WRITING, YOU MUST NOT COPY, ADAPT, REPRODUCE, STORE, PUBLISH OR
COMMERCIALISE ANY INFORMATION OR DATA SUPPLIED OR TRANSFERRED BY ELECTRONIC MEANS WITHOUT VISION 1
ARCHITECTS' PRIOR WRITTEN PERMISSION. ©


No.	DATE	REVISION
A	1-10-20	PRELIMINARY ISSUE
B	05-10-20	PRELIMINARY CLIENT ISSUE
C	18-10-20	CLIENT REVIEW
D	15-11-20	CLIENT REVIEW
E	18-11-20	CONSULTANT ISSUE
F	11-12-20	EXPLANATION ISSUE
1	13-04-21	ISSUED FOR CONSTRUCTION
2	18-11-21	GENERAL REVISION




VISION1
Architects
2/257 Oxley Avenue Margate QLD 4019
P.O. Box 216 Margate QLD 4019
Ph: 07 3889 3811 F: 07 3889 3813
E: info@vision1.com.au W: www.vision1.com.au
Principal: Craig A Stack Reg. No 2850
Associate: Josh White Reg. No 4589

PROJECT
PROPOSED UNITS
CLIENT
THOMPSON SUSTAINABLE HOMES
SITE ADDRESS
52 WHYTECLIFFE PARADE, WOODY POINT

TITLE
LOT 100 - SECTIONS
ISSUED FOR CONSTRUCTION
SCALE
AS SHOWN
DATE
18-11-21
DRAWN BY
BSP
PROJECT No.
20042
SHEET
BA-2200
ISSUE
2

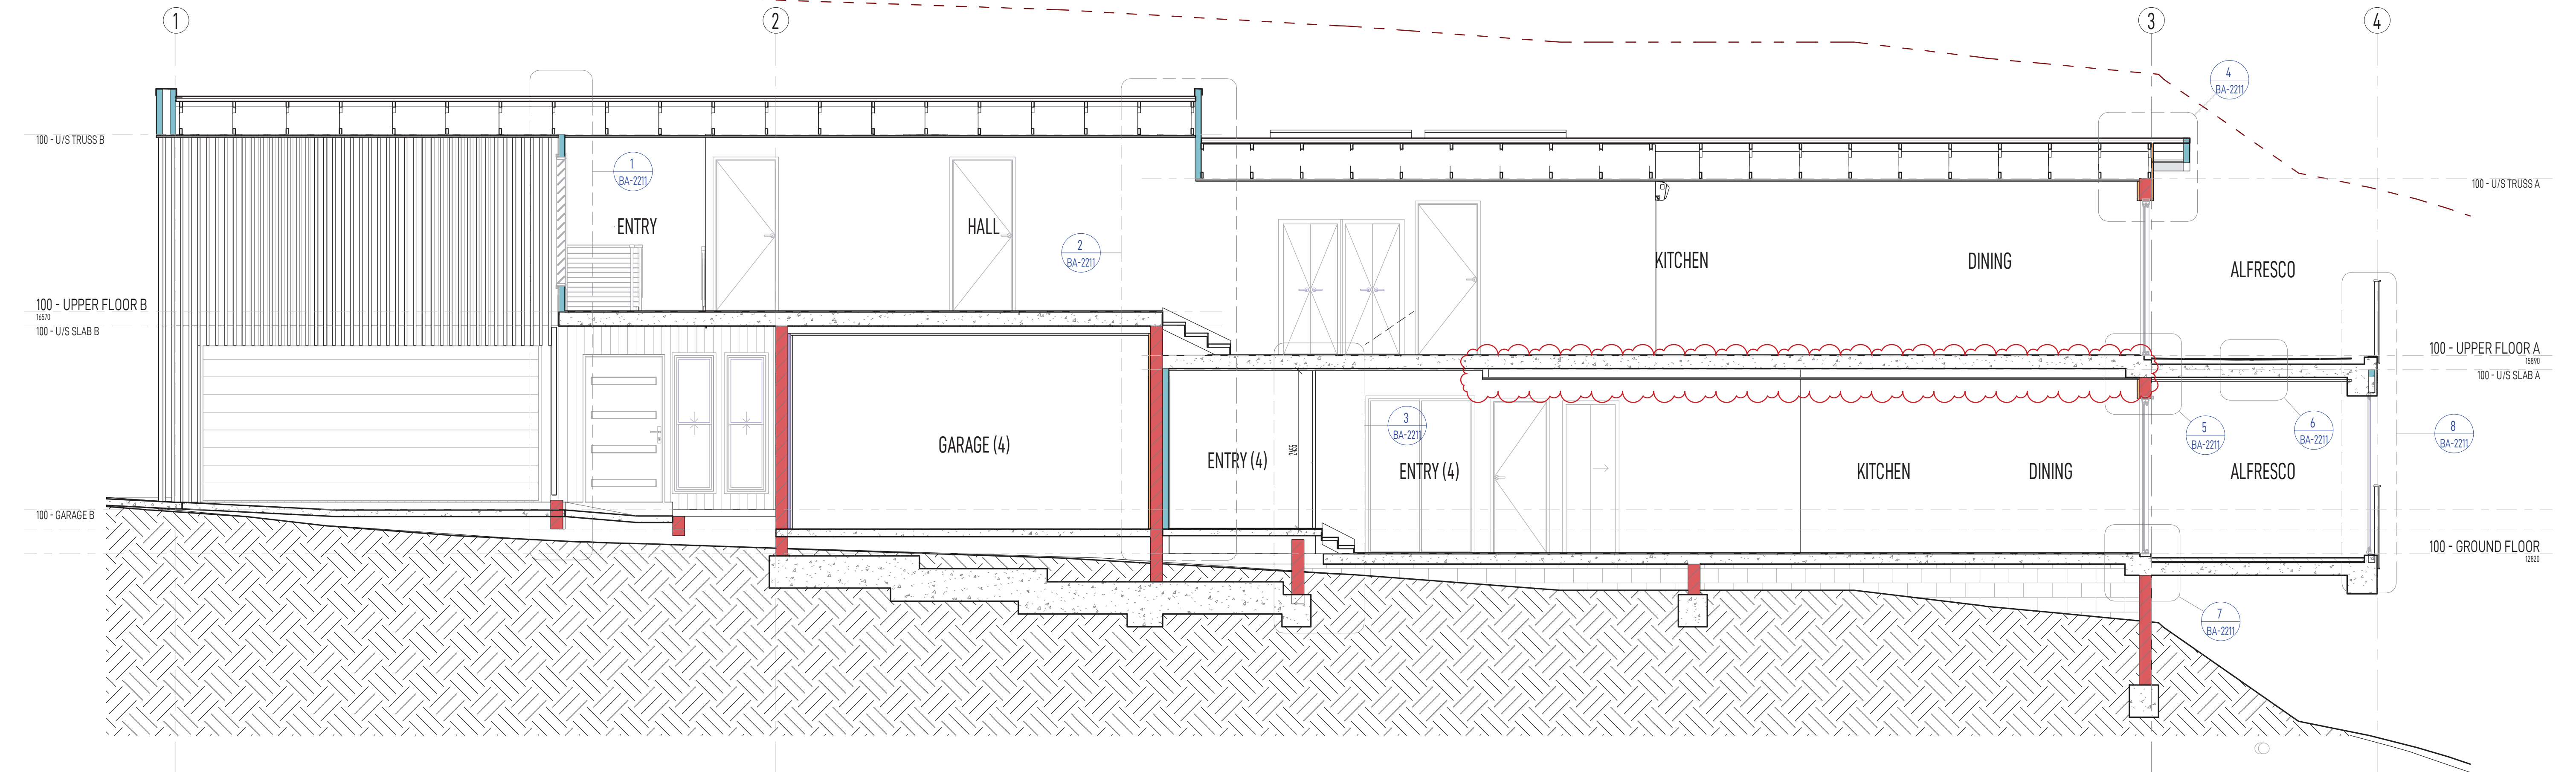

5 100 - BUILDING SECTION
1:50

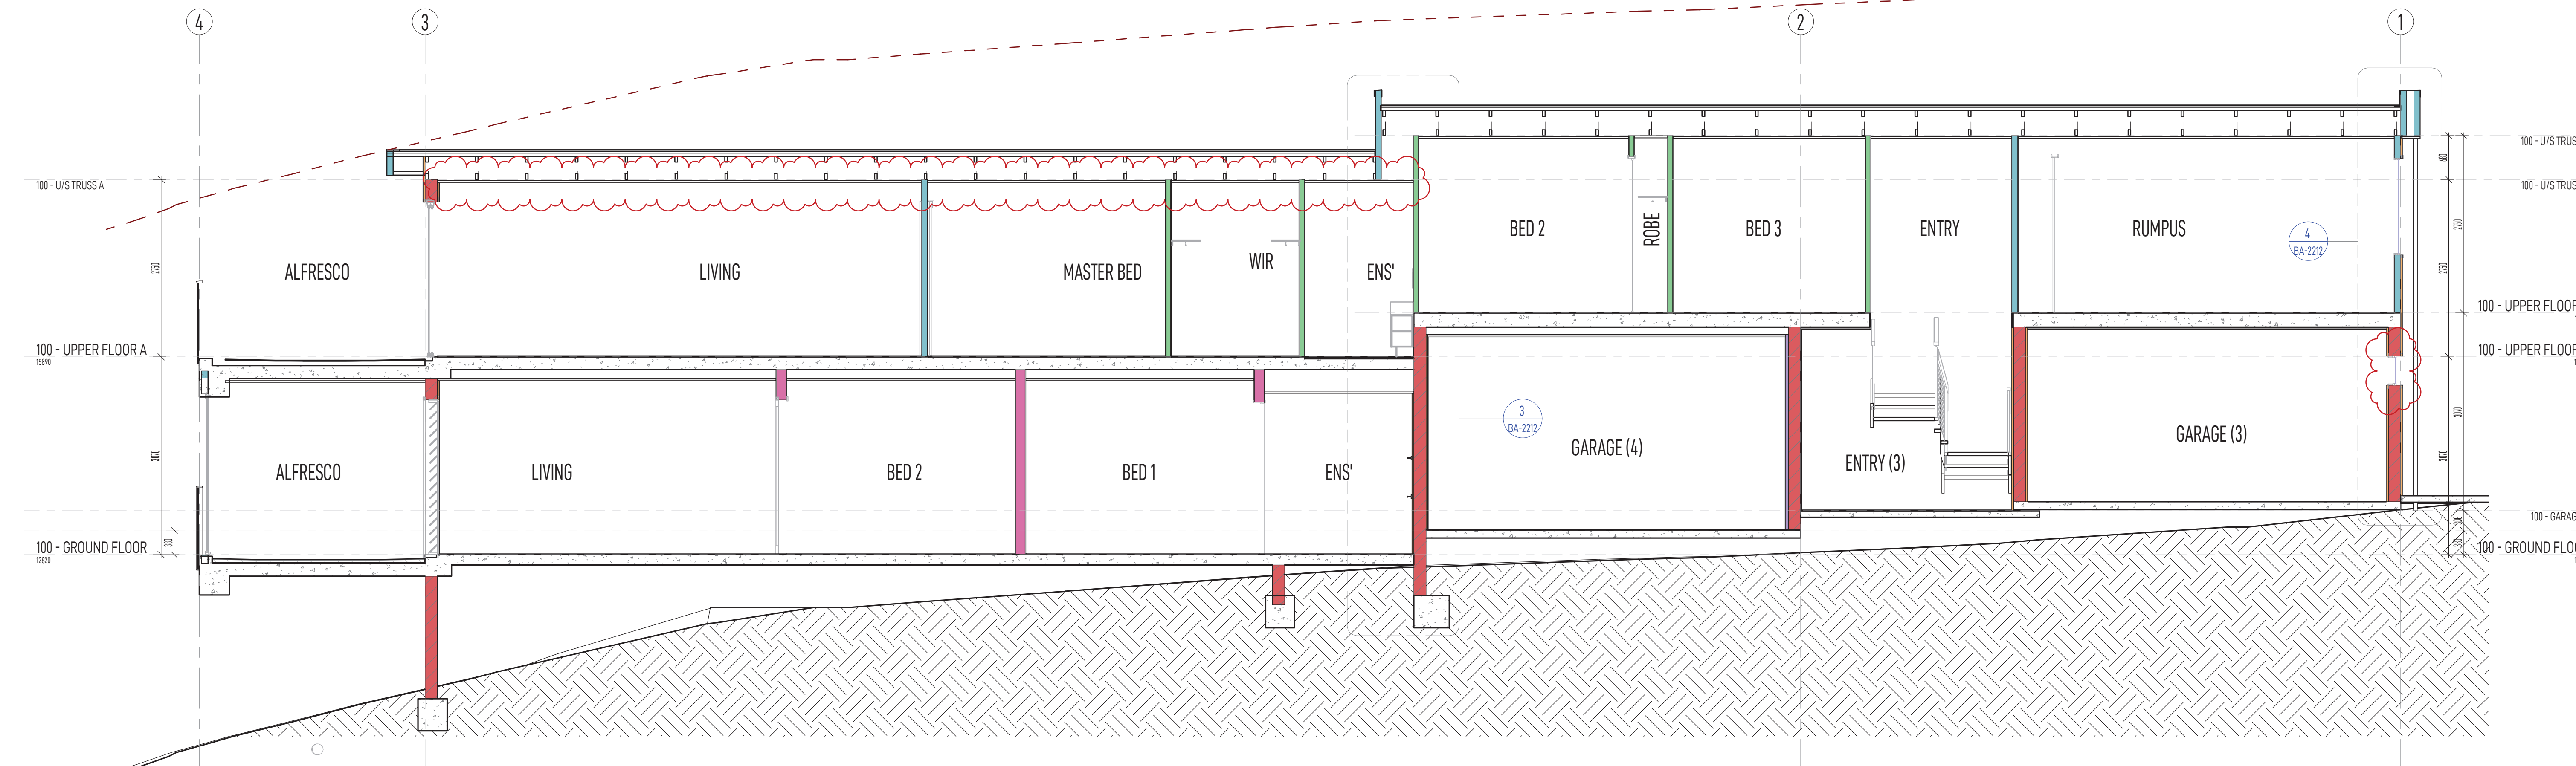

6 100 - BUILDING SECTION
1:50



Member
Australian
Institute of
Architects



Association of Consulting Architects
member practice


• FIGURED DIMENSIONS TO BE TAKEN IN PRECEDENCE OF THOSE SCALED

• CONTRACTORS TO VERIFY ALL DIMENSIONS ON SITE PRIOR TO COMMENCING ANY WORK. SHOP DRAWINGS OR FABRICATION

• ALL RIGHTS RESERVED. NO PART OF THESE DOCUMENTS SHALL BE REPRODUCED WITHOUT THE PRIOR WRITTEN PERMISSION OF VISION 1 PTY. LTD.

• UNLESS AGREED OTHERWISE BY VISION 1 PTY. LTD. IN WRITING, INTELLECTUAL PROPERTY RIGHTS IN ANY INFORMATION OR DATA SUPPLIED OR TRANSFERRED TO YOU INCLUDING COPYRIGHT IN ALL TEXT, GRAPHICS, LOGOS, ICONS, SOUND RECORDINGS AND SOFTWARE ARE OWNED BY, OR LICENSED TO, VISION 1 ARCHITECTS. OTHER THAN FOR PURPOSES AUTHORIZED BY VISION 1 ARCHITECTS IN WRITING, YOU MUST NOT COPY, ADAPT, REPRODUCE, STORE, PUBLISH OR COMMERCIALISE ANY INFORMATION OR DATA SUPPLIED OR TRANSFERRED BY ELECTRONIC MEANS WITHOUT VISION 1 ARCHITECTS PRIOR WRITTEN PERMISSION. ©

No.	DATE	REVISION
A	1-10-20	PRELIMINARY ISSUE
B	05-10-20	PRELIMINARY CLIENT ISSUE
C	18-10-20	CLIENT REVIEW
D	15-11-20	CLIENT REVIEW
E	18-11-20	CONSULTANT ISSUE
F	11-12-20	EXCUTATION ISSUE
1	13-04-21	ISSUED FOR CONSTRUCTION
2	18-11-21	GENERAL REVISION

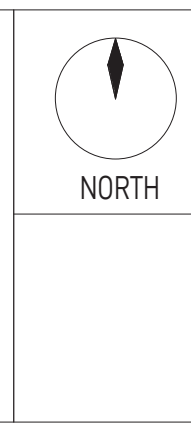



2/257 Oxley Avenue Margate QLD 4019
P.O. Box 216 Margate QLD 4019
Ph: 07 3889 3811 F: 07 3889 3813

E: info@vision1.com.au W: www.vision1.com.au
Principal: Craig A Stack Reg.No 2850
Associate: Josh White Reg.No 4589

© Vision 1 Architects 2021 - All Rights Reserved. No part of this document may be reproduced without written permission from Vision 1 Architects.

PROJECT: PROPOSED UNITS

CLIENT: THOMPSON SUSTAINABLE HOMES


SITE ADDRESS: 52 WHYTECLIFFE PARADE, WOODY POINT

TITLE: LOT 100 - SECTIONS


ISSUED FOR CONSTRUCTION

SCALE: AS SHOWN	DATE: 18-11-21	DRAWN BY: BSP
PROJECT NO: 20042	SHEET: BA-2201	ISSUE: 2



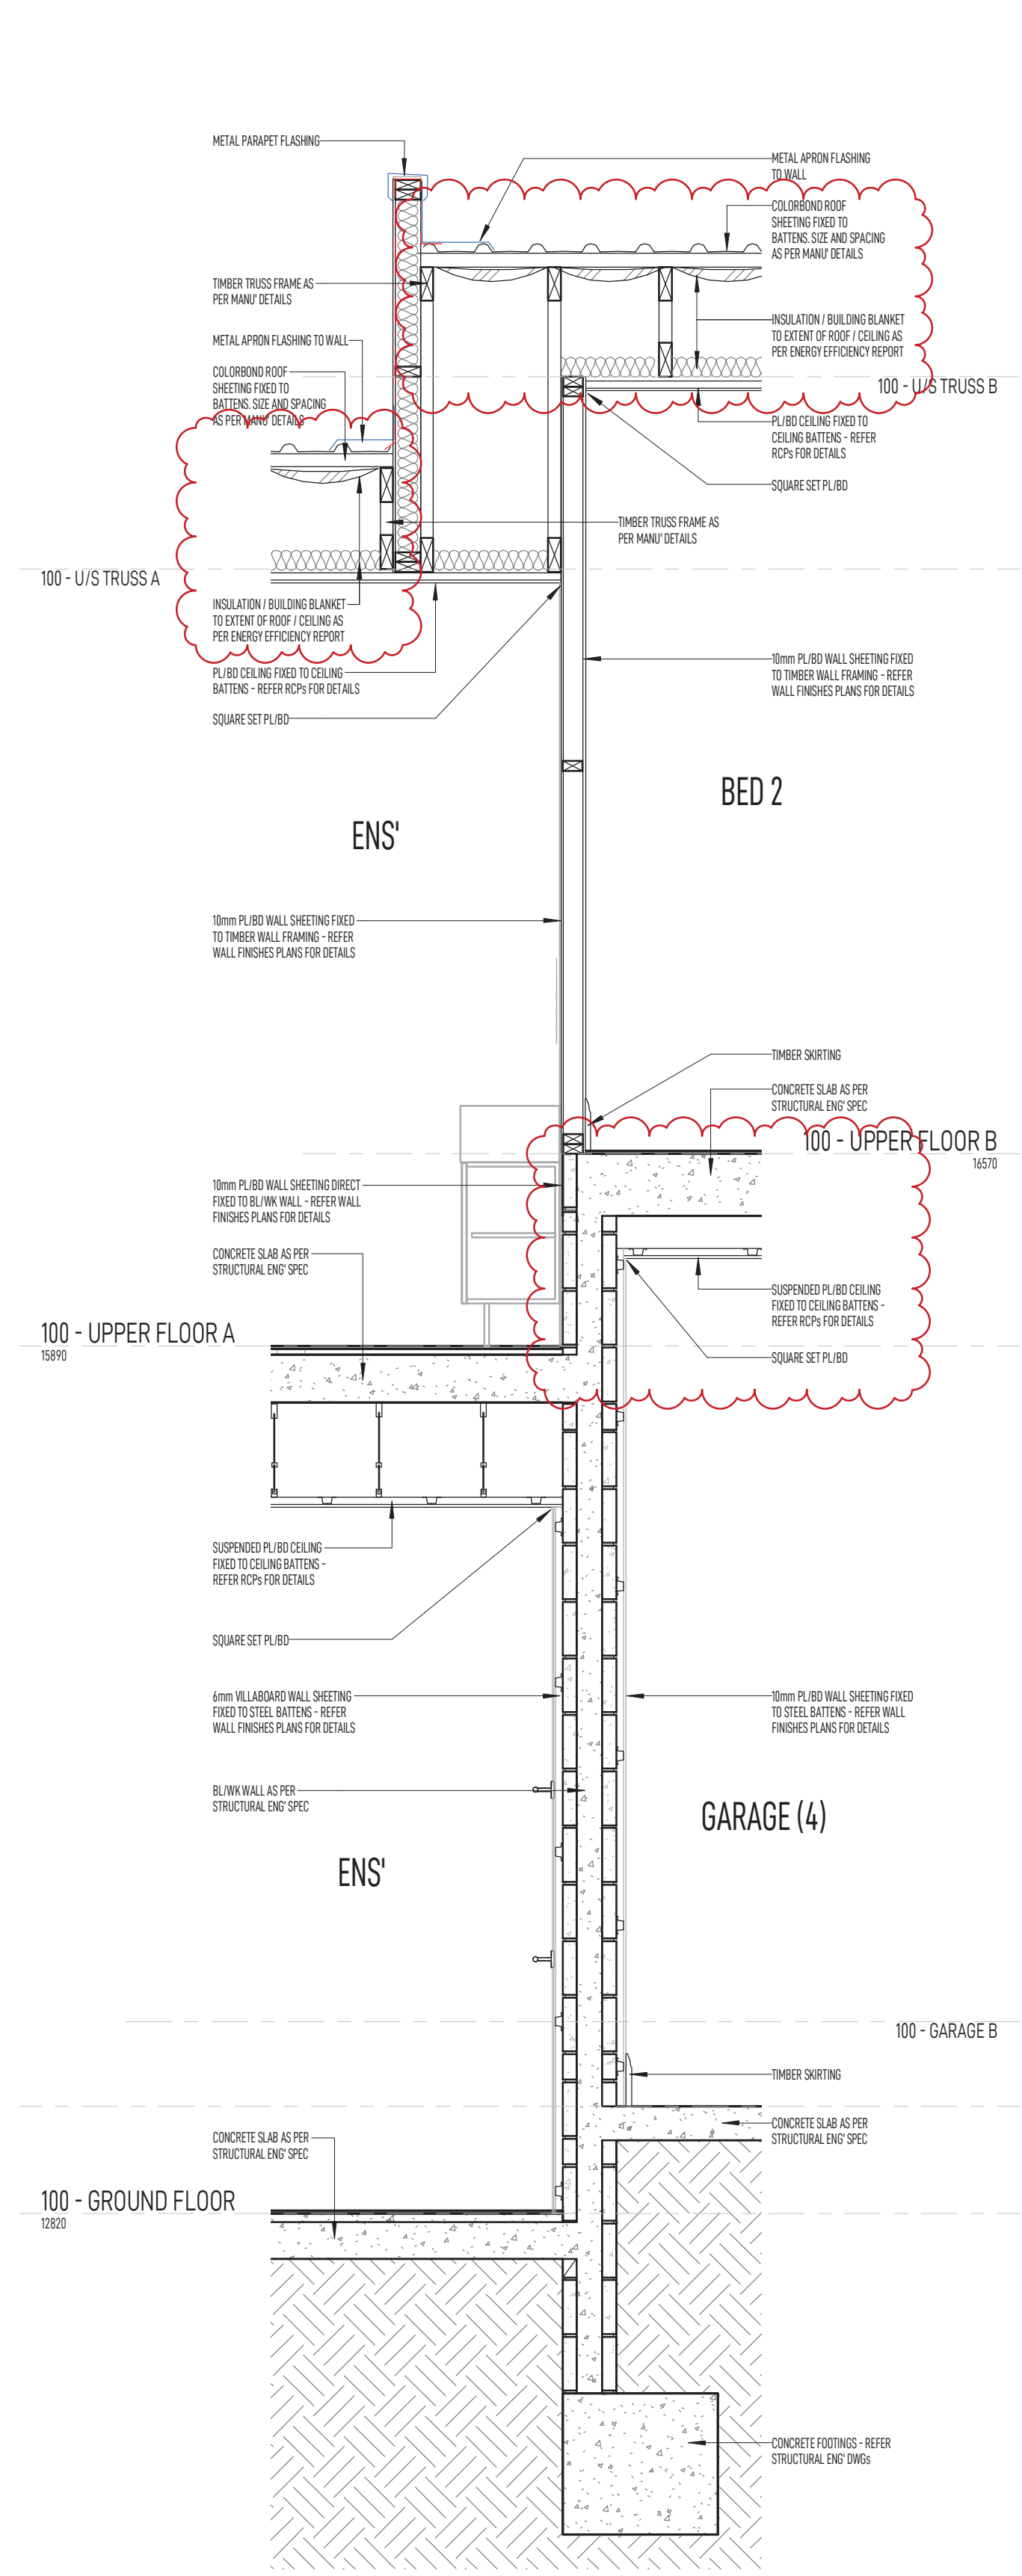

3 DETAIL WALL SECTION
BA-220 1:20

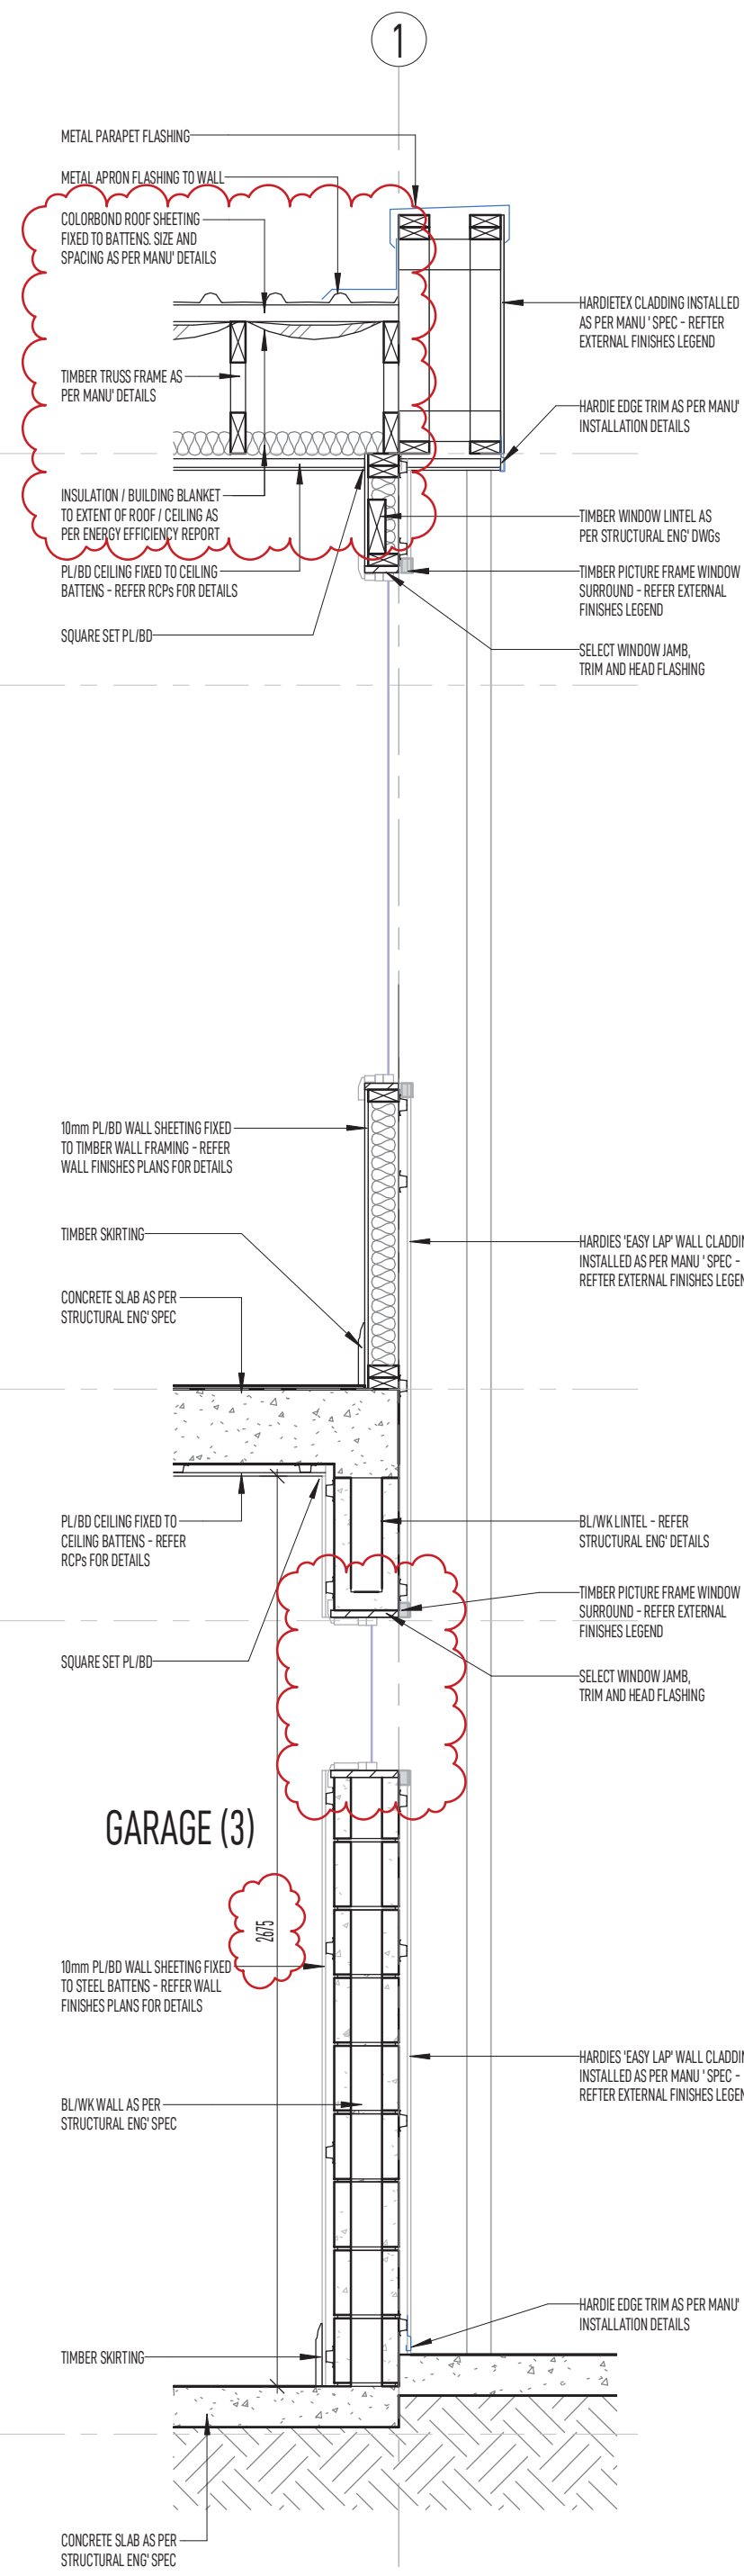

4 DETAIL WALL SECTION
BA-220 1:20

Member
Australian
Institute of
Architects

Association of Consulting Architects
member practice

• FIGURED DIMENSIONS TO BE TAKEN IN PRECEDENCE OF THOSE SCALED

• CONTRACTORS TO VERIFY ALL DIMENSIONS ON SITE PRIOR TO COMMENCING ANY WORK. SHOP DRAWINGS OR FABRICATION

• ALL RIGHTS RESERVED. NO PART OF THESE DOCUMENTS SHALL BE REPRODUCED WITHOUT THE PRIOR WRITTEN PERMISSION OF VISION 1 PTY. LTD.

• UNLESS AGREED OTHERWISE BY VISION 1 PTY. LTD. IN WRITING, INTELLECTUAL PROPERTY RIGHTS IN ANY INFORMATION OR DATA SUPPLIED OR TRANSFERRED TO YOU INCLUDING COPYRIGHT IN ALL TEXT, GRAPHICS, LOGOS, ICONS, SOUND RECORDINGS AND SOFTWARE ARE OWNED BY OR LICENSED TO VISION 1 ARCHITECTS. OTHER THAN FOR PURPOSES AUTHORIZED BY VISION 1 ARCHITECTS IN WRITING, YOU MUST NOT COPY, ADAPT, REPRODUCE, STORE, PUBLISH OR COMMERCIALISE ANY INFORMATION OR DATA SUPPLIED OR TRANSFERRED BY ELECTRONIC MEANS WITHOUT VISION 1 ARCHITECTS PRIOR WRITTEN PERMISSION. ©

No.	DATE	REVISION
A	11-12-20	QUOTATION ISSUE
1	12-04-21	ISSUED FOR CONSTRUCTION
2	18-11-21	GENERAL REVISION

2/257 Oxley Avenue Margate QLD 4019
P.O. Box 216 Margate QLD 4019
Ph: 07 3889 3811 F: 07 3889 3813

E: info@vision1.com.au W: www.vision1.com.au
Principal: Craig A Stack Reg.No 2850
Associate: Josh White Reg.No 4589

© Vision 1 Pty Ltd 2021 - All Rights Reserved. No part of this document may be reproduced without the prior written permission of Vision 1 Pty Ltd.

PROJECT
PROPOSED UNITS

CLIENT
THOMPSON SUSTAINABLE HOMES



SITE ADDRESS
52 WHYTECLIFFE PARADE, WOODY POINT

TITLE
LOT 100 - WALL SECTIONS

ISSUED FOR CONSTRUCTION

SCALE AS SHOWN	DATE 18-11-21	DRAWN BY BSP
PROJECT No. 20042	SHEET BA-2212	ISSUE 2

NOTE:
EXTENT OF JOINERY AND WET AREA FINISHES ARE INDICATIVE ONLY, FINAL DETAIL/LAYOUT TO BE CONFIRMED BY PRINCIPAL CONTRACTOR AND JOINERY MAKER PRIOR CONSTRUCTION

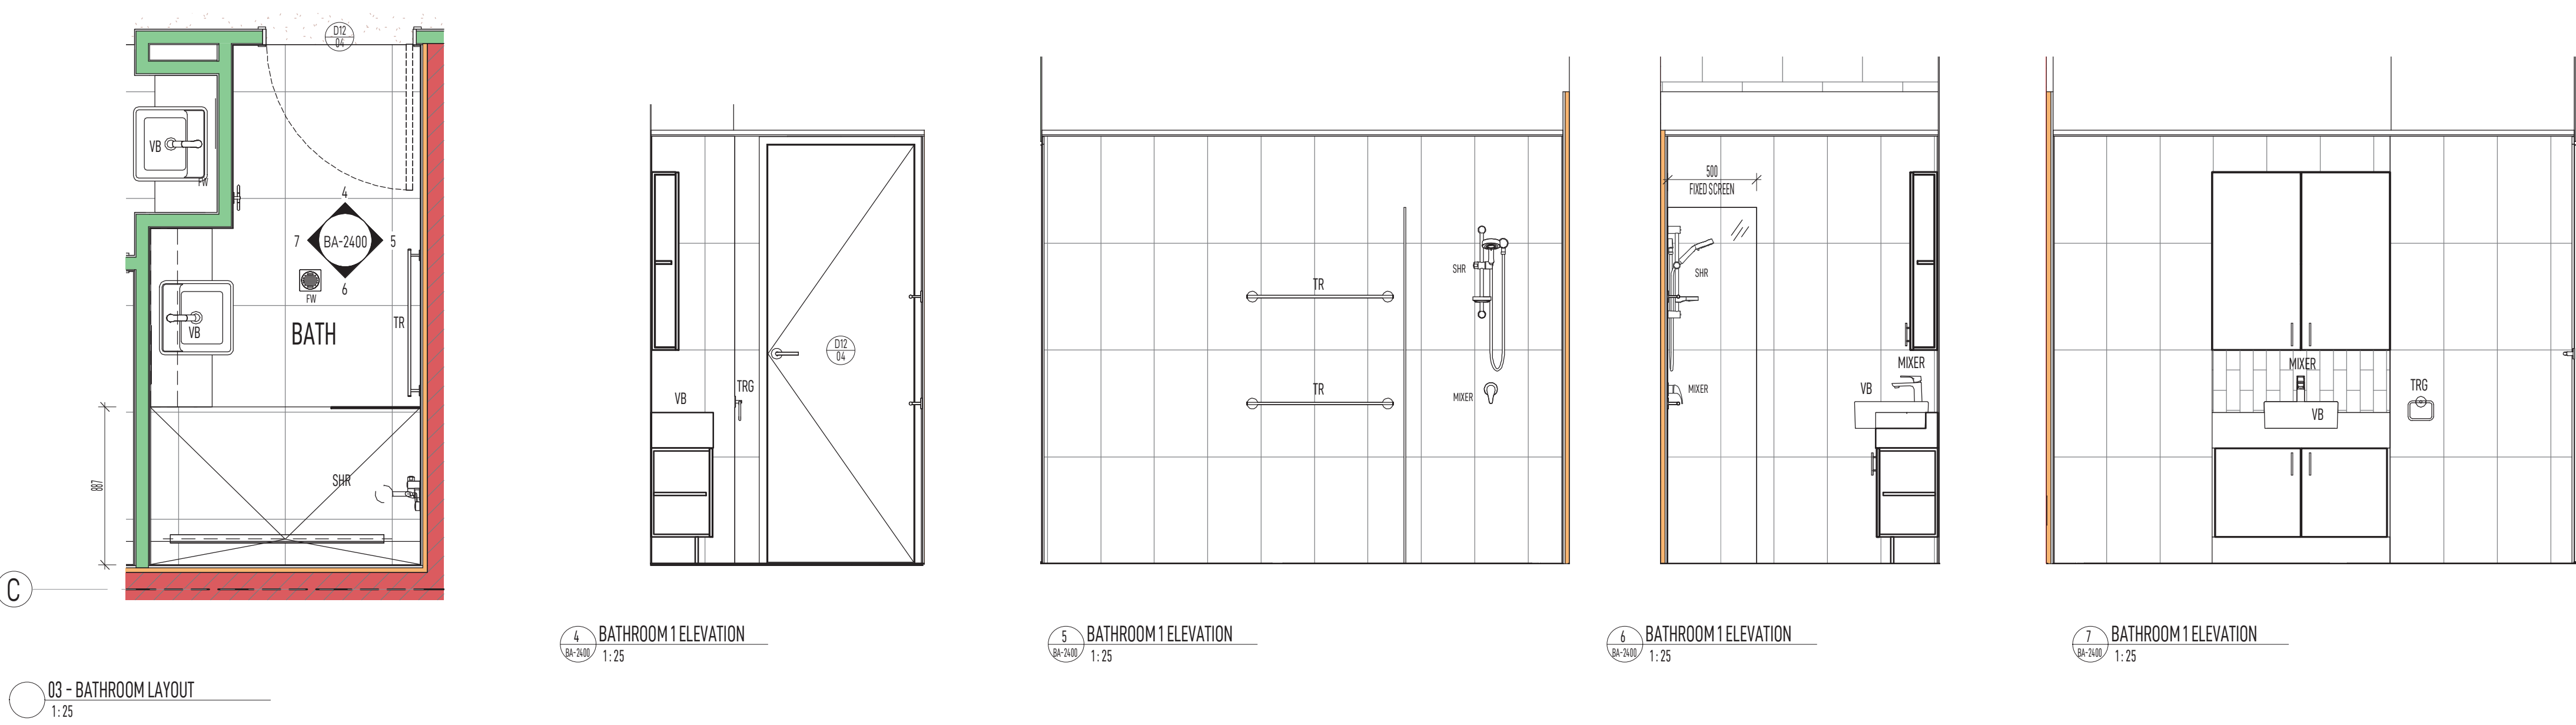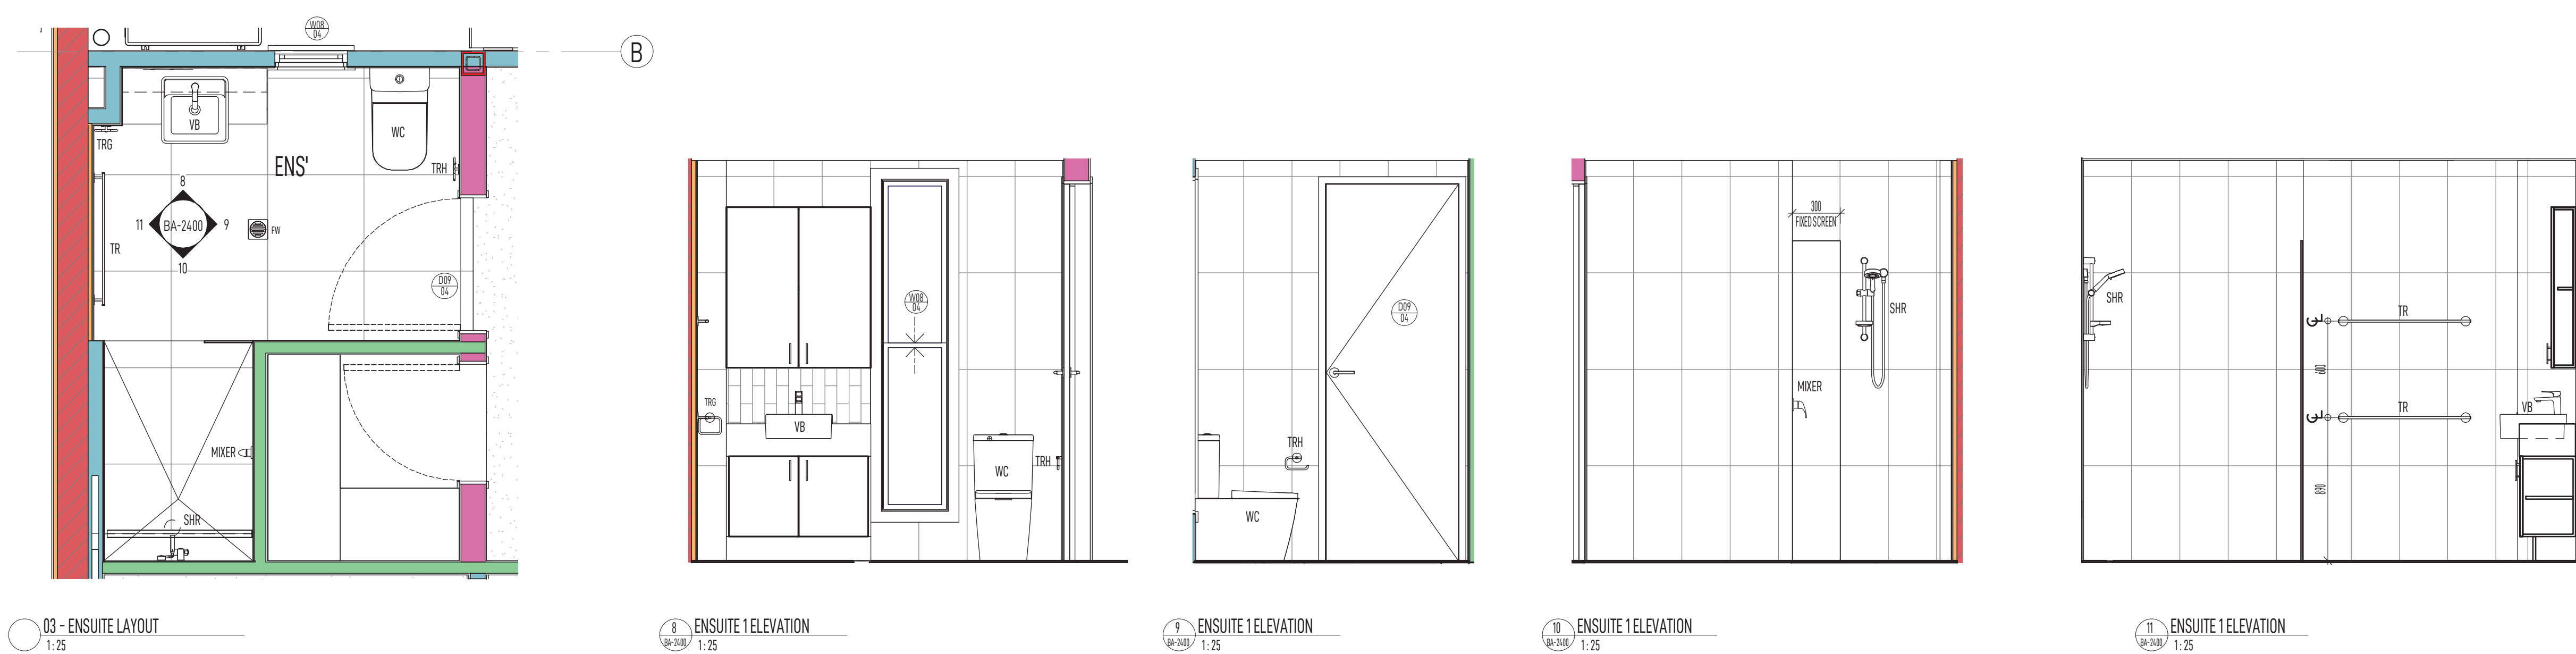

Member
Australian
Institute of
Architects

Association of Consulting Architects
member practice

• FIGURED DIMENSIONS TO BE TAKEN IN PRECEDENCE OF THOSE SCALED
• CONTRACTORS TO VERIFY ALL DIMENSIONS ON SITE PRIOR TO COMMENCING ANY WORK. SHOP DRAWINGS OR FABRICATION
• ALL RIGHTS RESERVED. NO PART OF THESE DOCUMENTS SHALL BE REPRODUCED WITHOUT THE PRIOR WRITTEN PERMISSION
OF VISION 1 PTY LTD.
• UNLESS AGREED OTHERWISE BY VISION 1 PTY LTD IN WRITING, INTELLECTUAL PROPERTY RIGHTS IN ANY INFORMATION OR
DATA SUPPLIED OR TRANSFERRED TO YOU INCLUDING COPYRIGHT IN ALL TEXT, GRAPHICS, LOGOS, ICONS, SOUND
RECORDINGS AND SOFTWARE ARE OWNED BY, OR LICENSED TO, VISION 1 ARCHITECTS. OTHER THAN FOR PURPOSES
AUTHORISED BY VISION 1 ARCHITECTS IN WRITING, YOU MUST NOT COPY, ADAPT, REPRODUCE, STORE, PUBLISH OR
COMMERCIALISE ANY INFORMATION OR DATA SUPPLIED OR TRANSFERRED BY ELECTRONIC MEANS WITHOUT VISION 1
ARCHITECTS PRIOR WRITTEN PERMISSION. ©

No.	DATE	REVISION
A	06-10-20	PRELIMINARY CLIENT ISSUE
B	11-10-20	QUOTATION ISSUE
1	10-04-21	ISSUED FOR CONSTRUCTION
2	18-11-21	GENERAL REVISION



2/257 Oxley Avenue Margate QLD 4019
P.O. Box 216 Margate QLD 4019
Ph: 07 3889 3811 F: 07 3889 3813

E: info@vision1.com.au W: www.vision1.com.au
Principal: Craig A Stack, Reg.No 2850
Associate: Josh White, Reg.No 4589

C:\Plandump\20-042 - Proposed Development_jen@vision1.com.au.rvt 18/11/2021 10:12:10

PROJECT
PROPOSED UNITS







CLIENT
THOMPSON SUSTAINABLE HOMES

SITE ADDRESS
52 WHYTECLIFFE PARADE, WOODY POINT







TITLE
LOT 100 - DETAIL PLANS AND ELEVATIONS

ISSUED FOR CONSTRUCTION

SCALE AS SHOWN	DATE 18-11-21	DRAWN BY BSP
PROJECT No. 20042	SHEET BA-2400	ISSUE 2

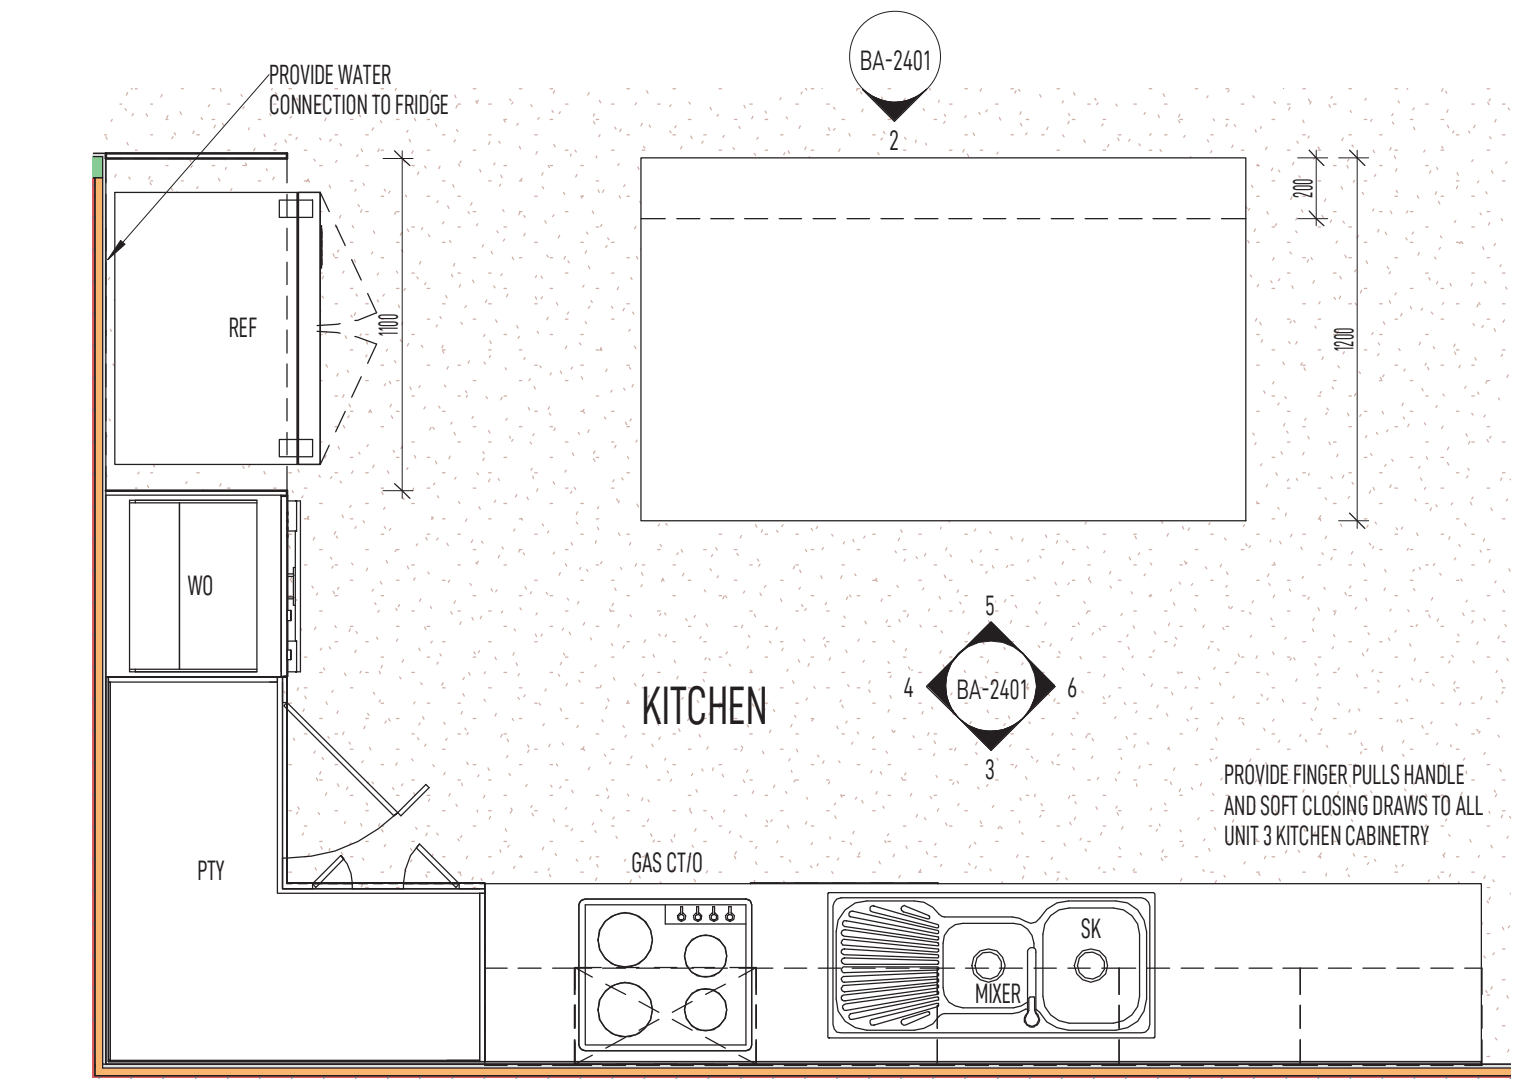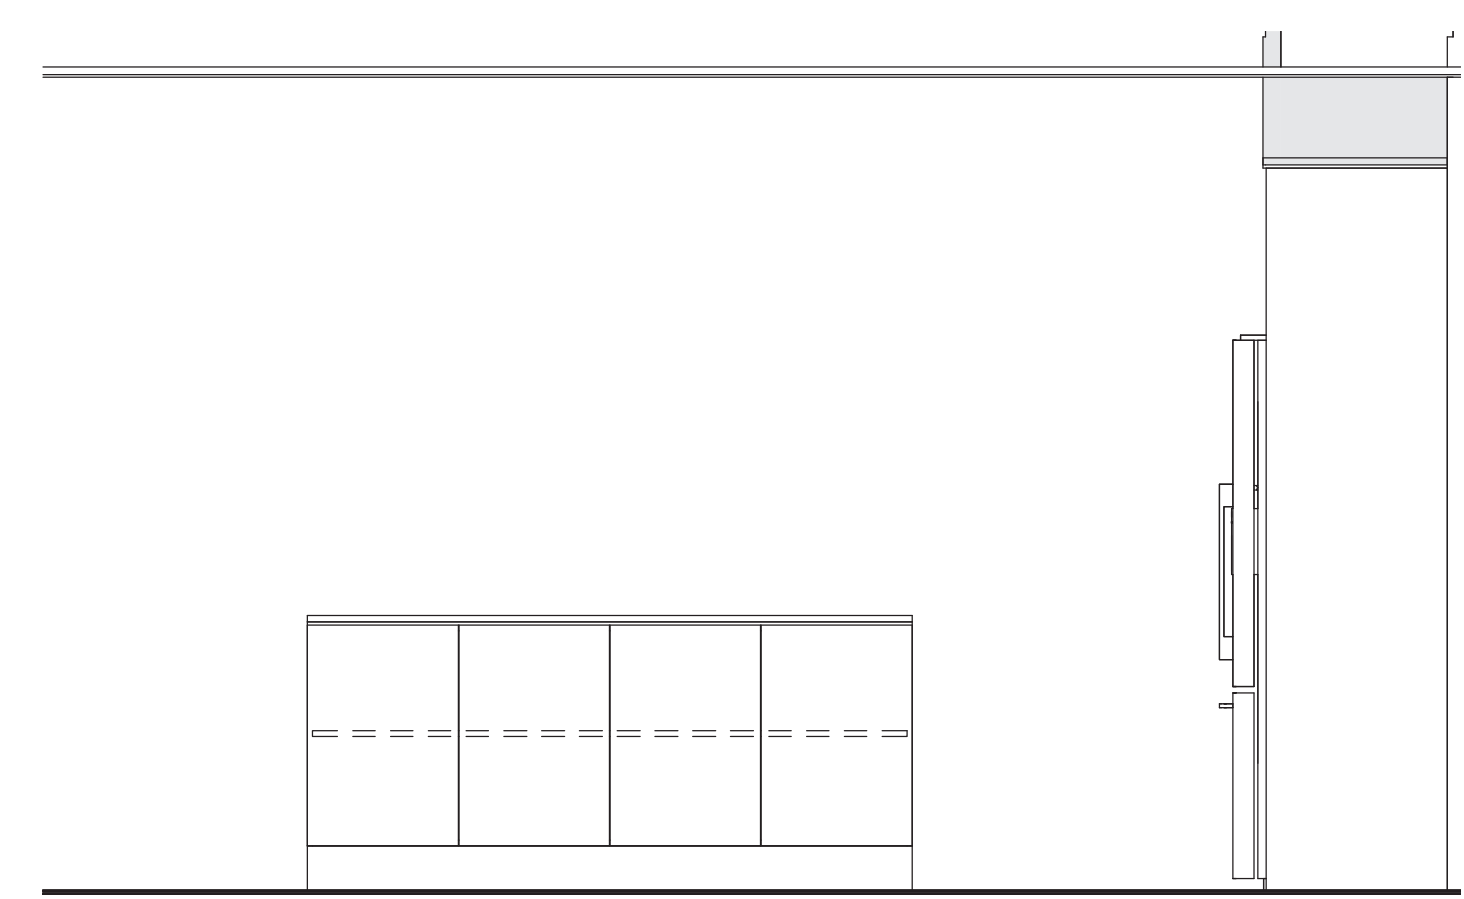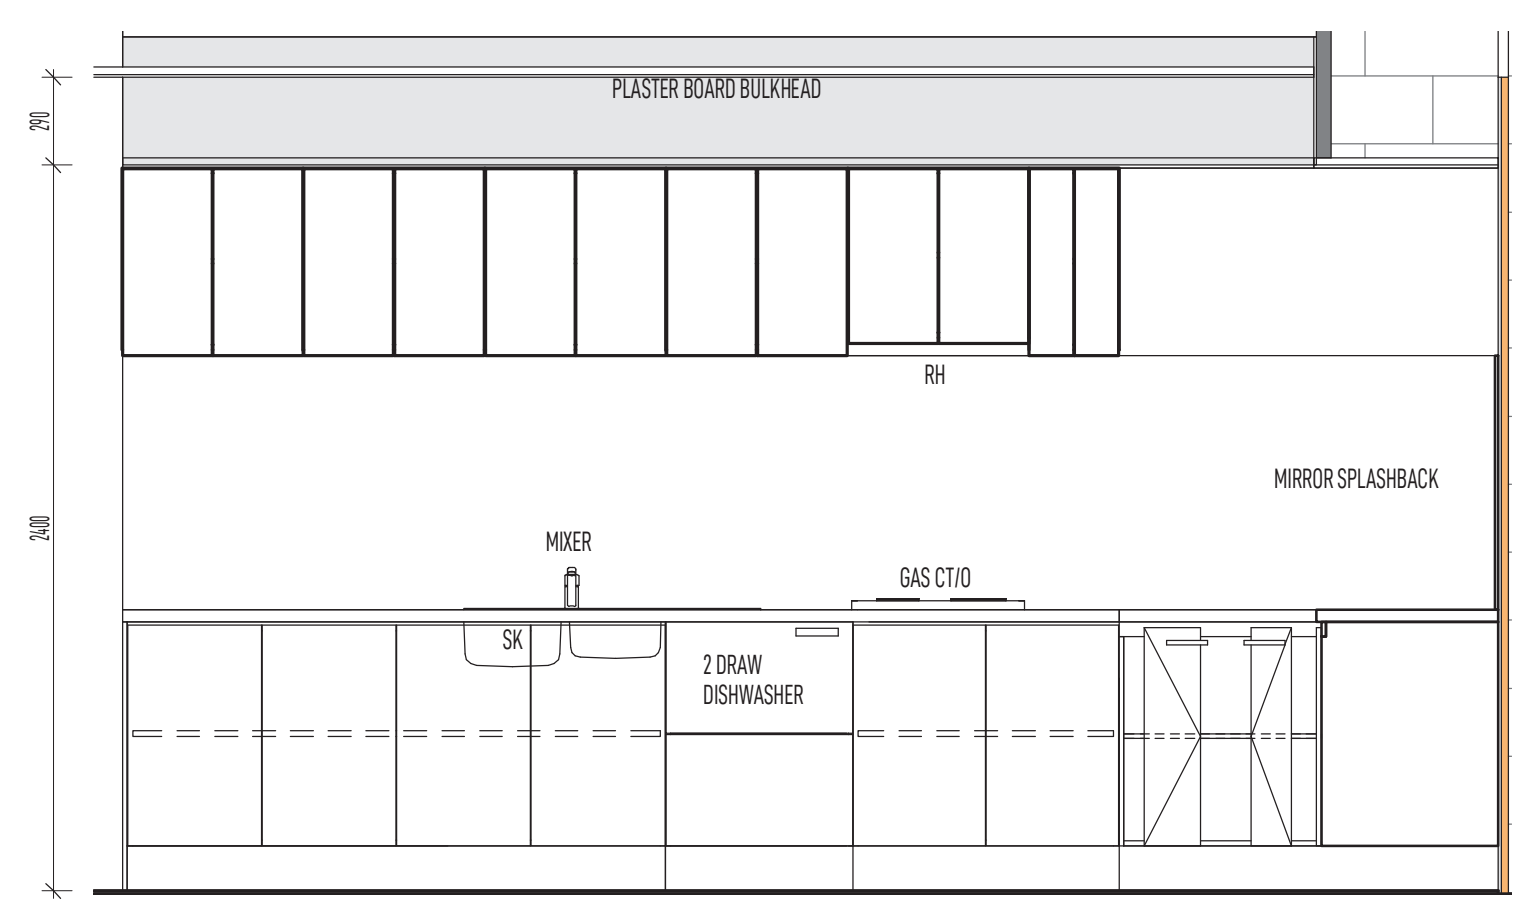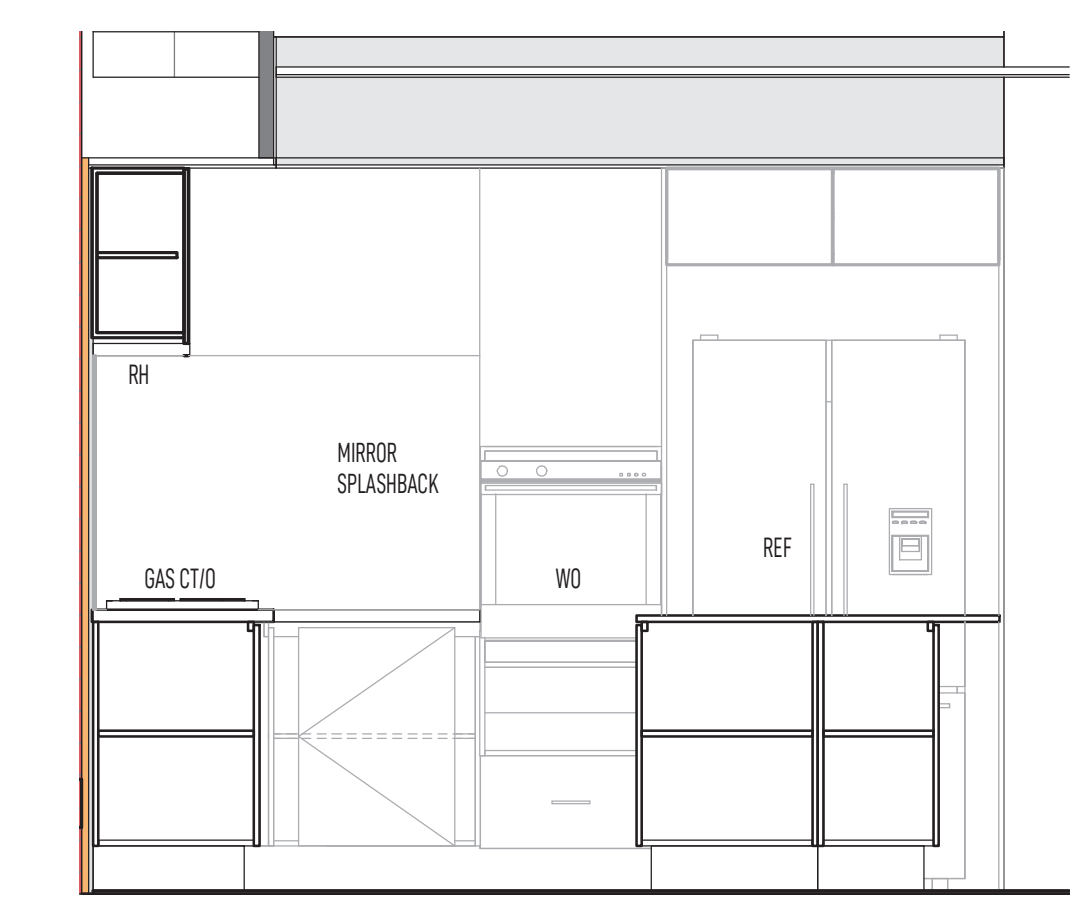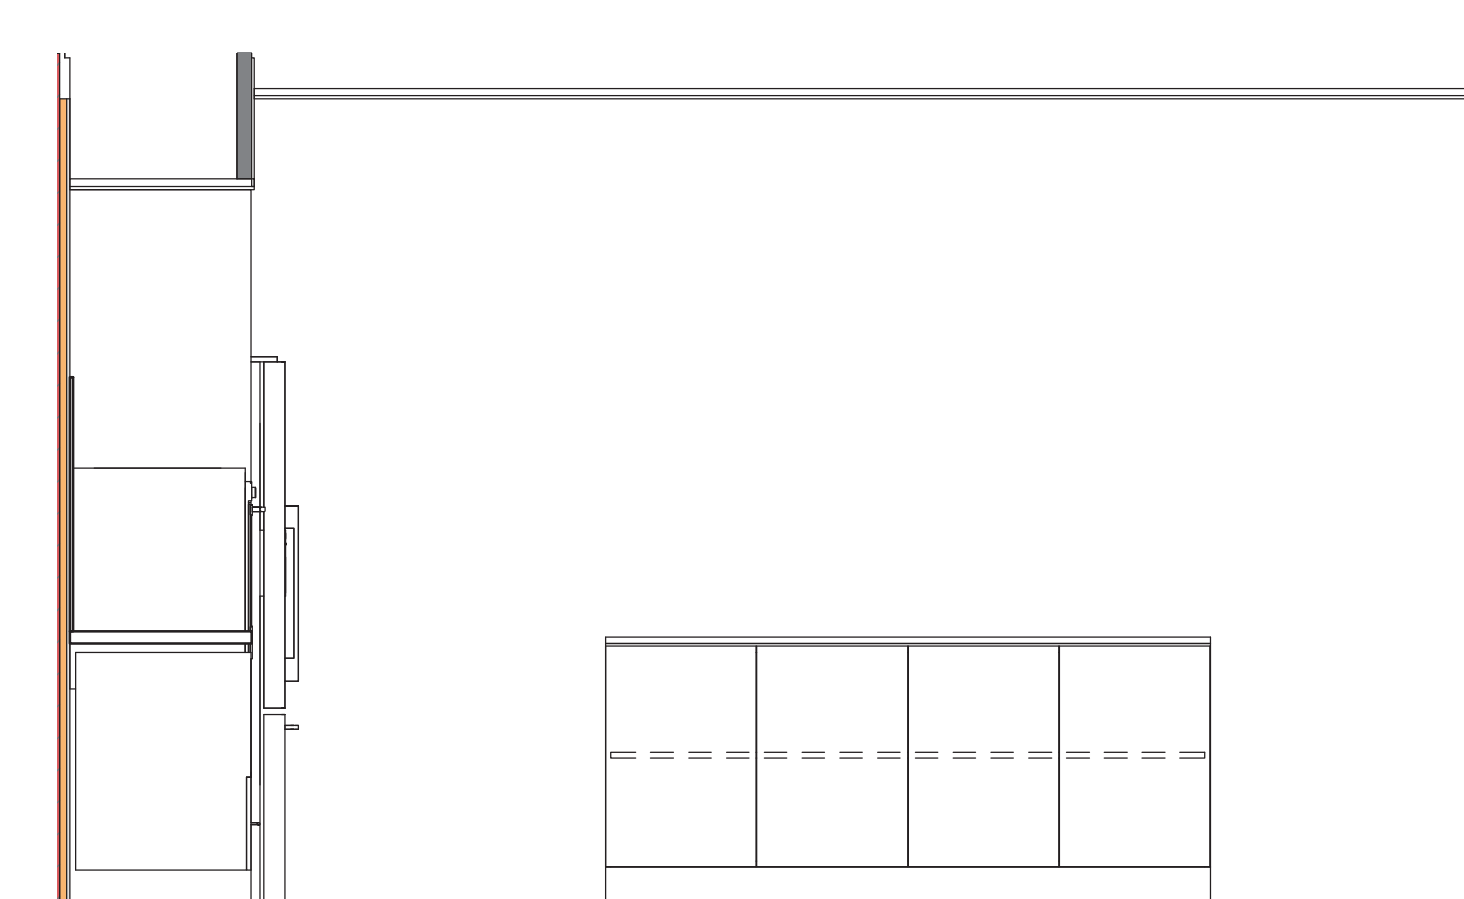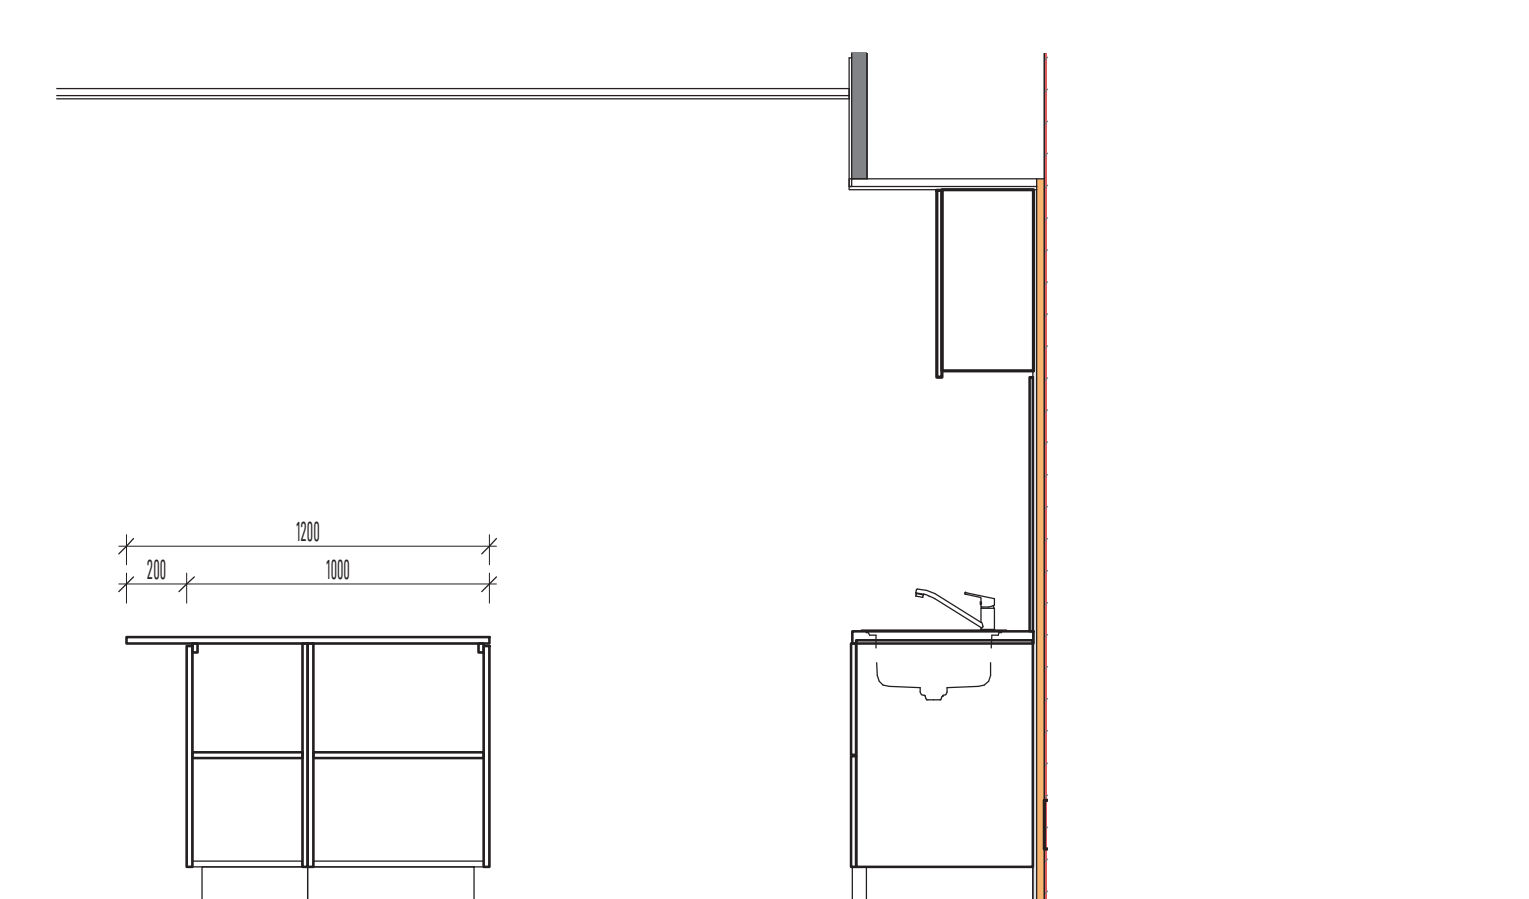


NOTE:
EXTENT OF JOINERY AND WET AREA FINISHES ARE INDICATIVE ONLY, FINAL DETAIL/LAYOUT TO BE CONFIRMED BY PRINCIPAL CONTRACTOR AND JOINERY MAKER PRIOR CONSTRUCTION

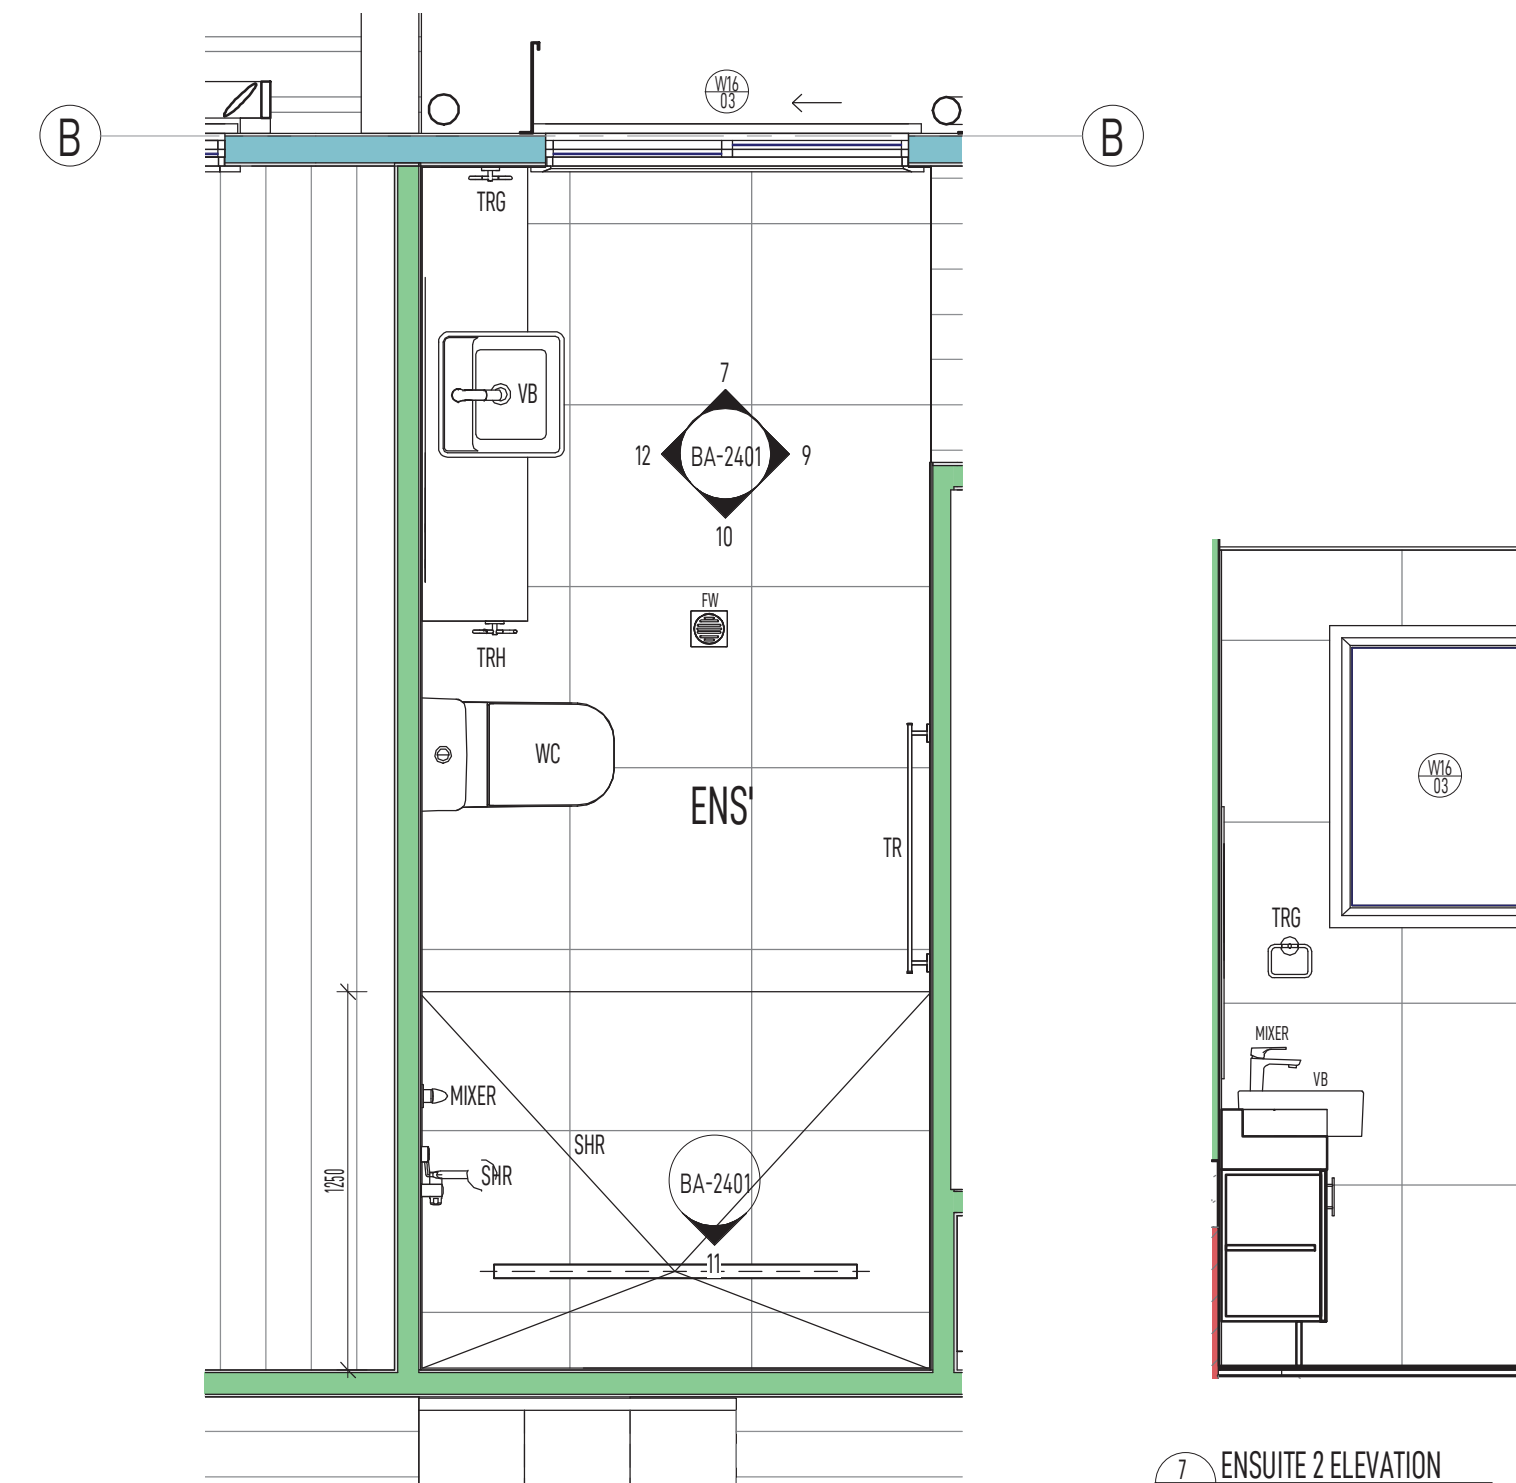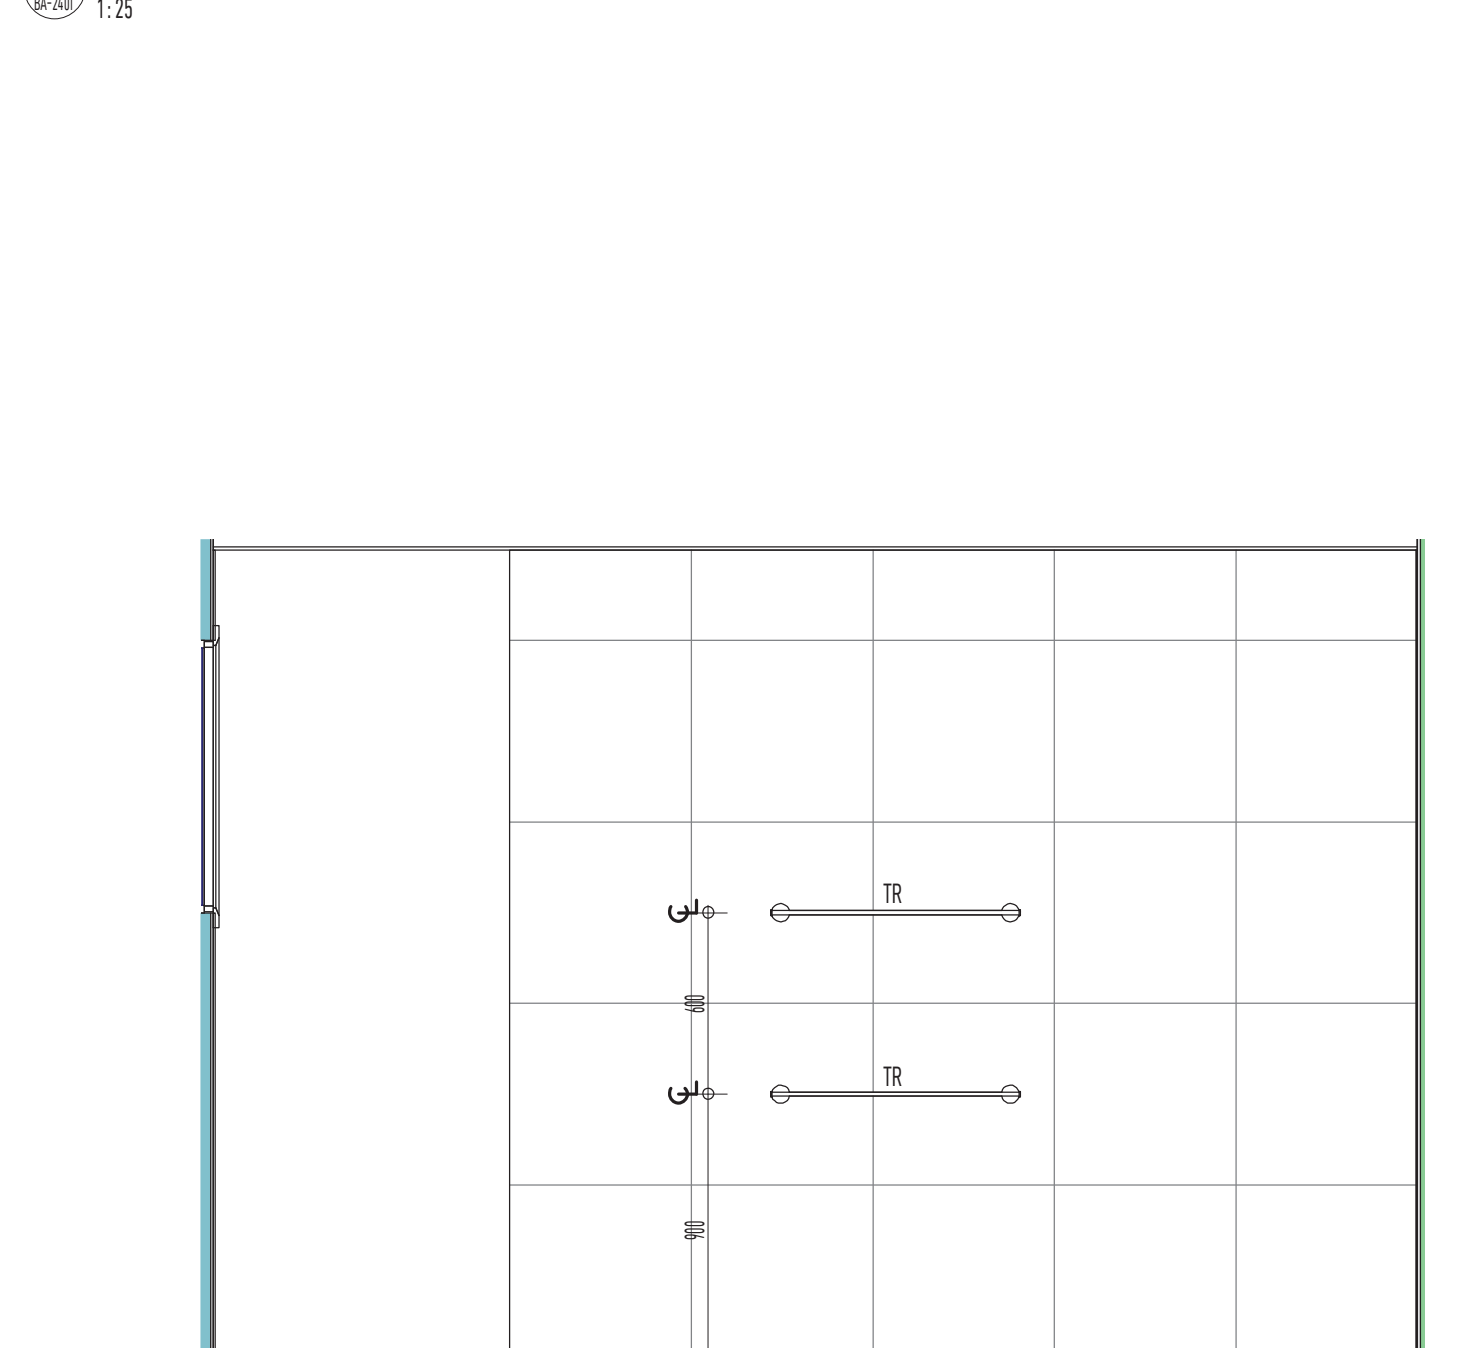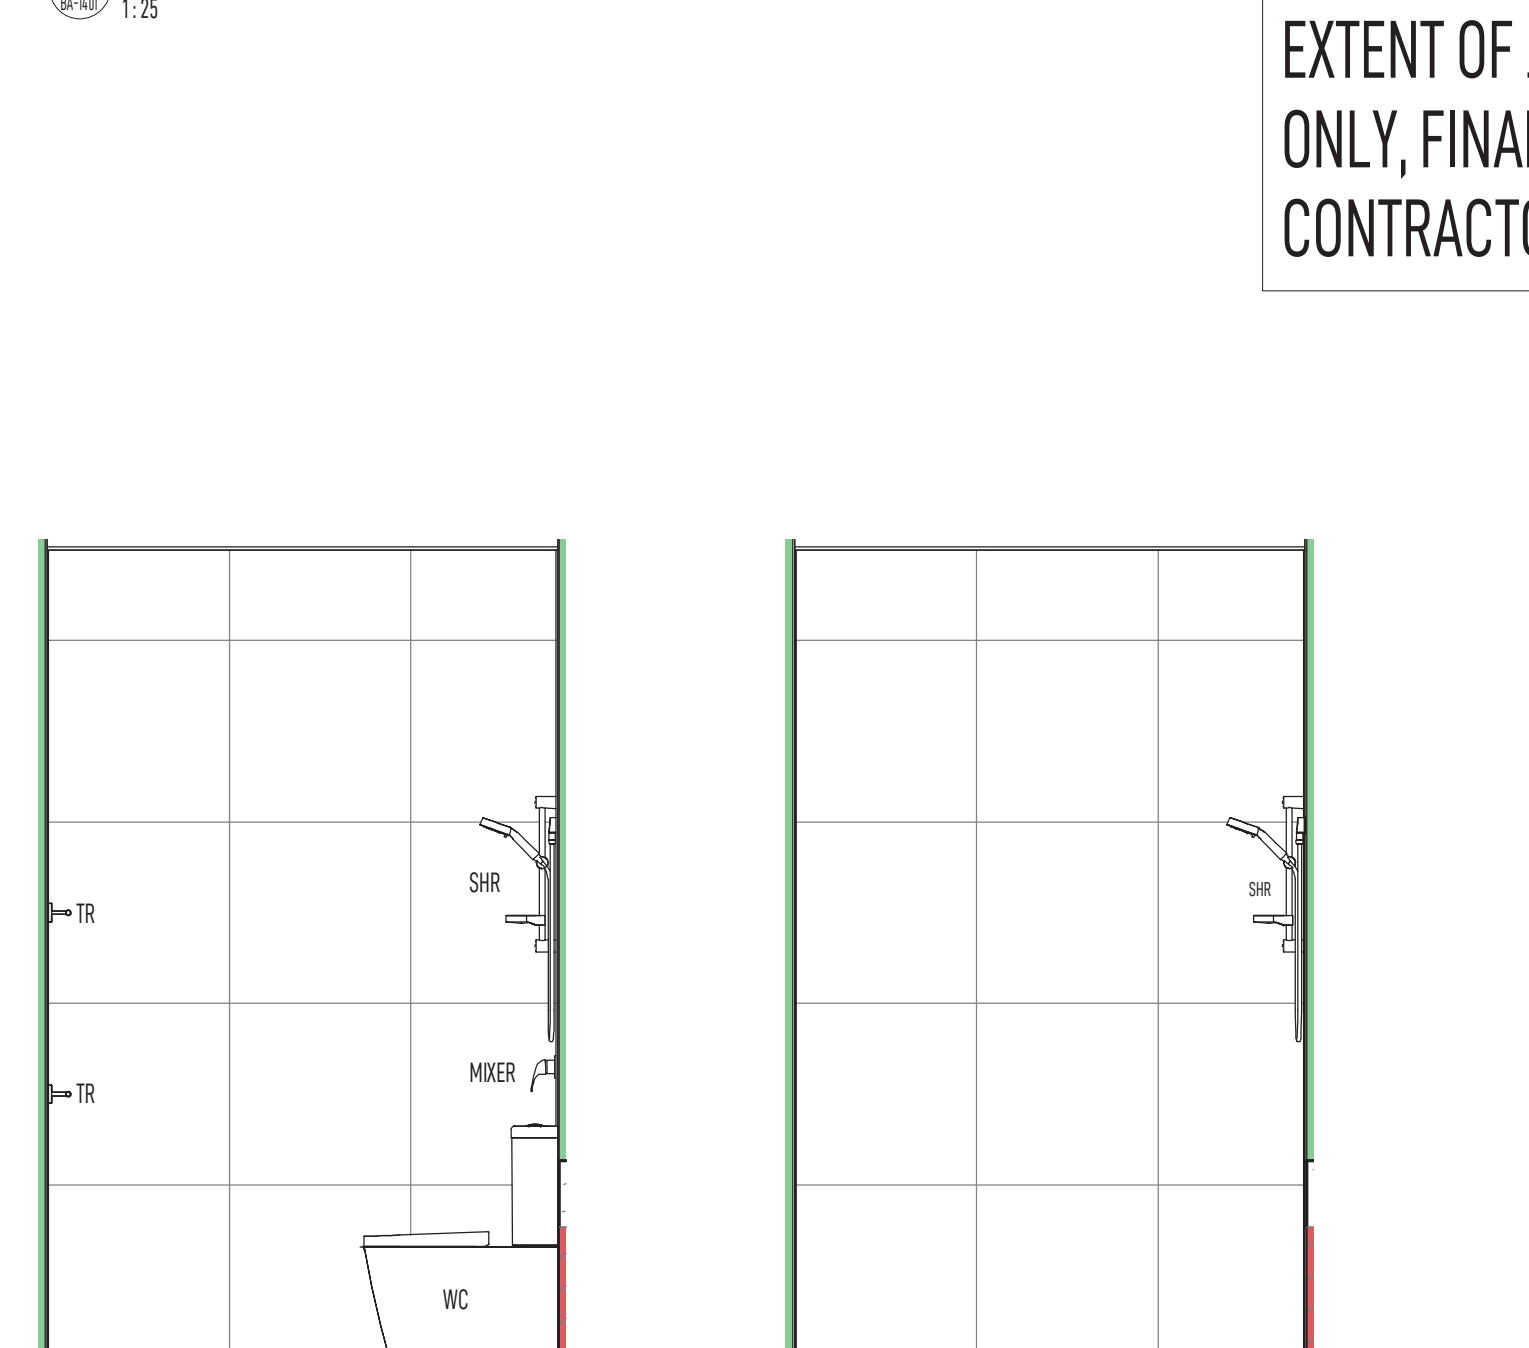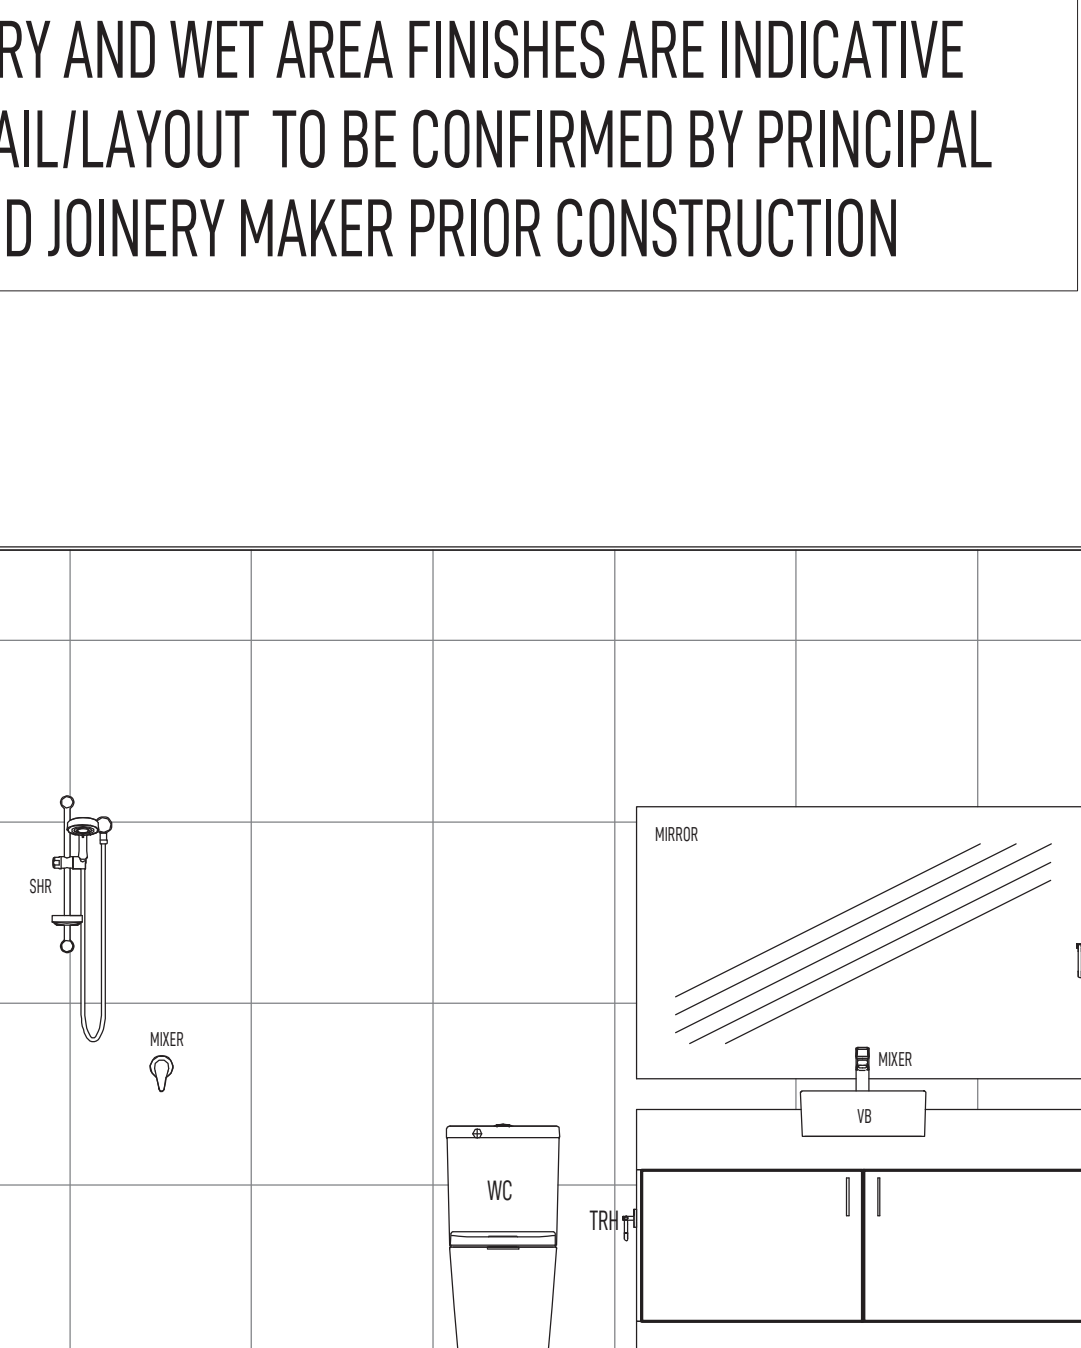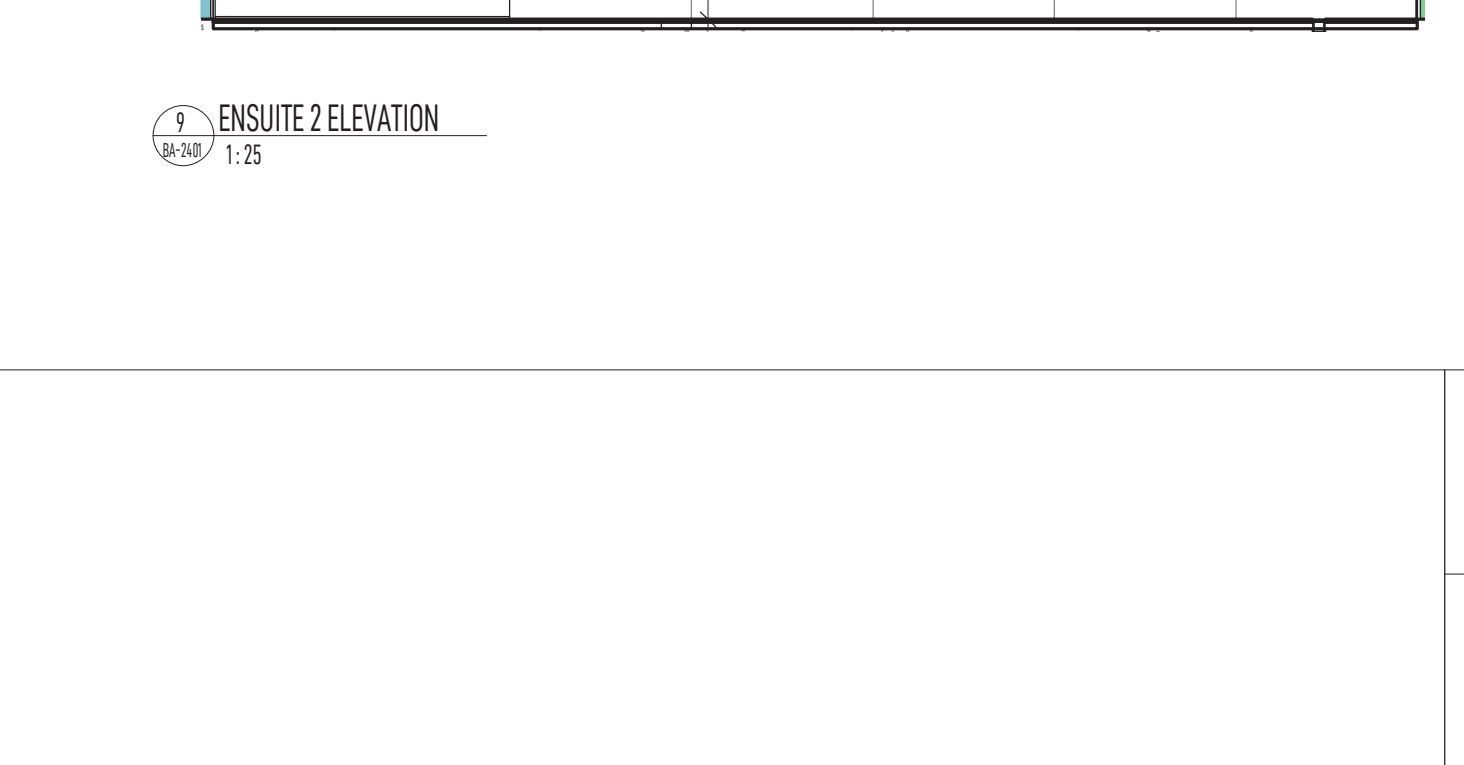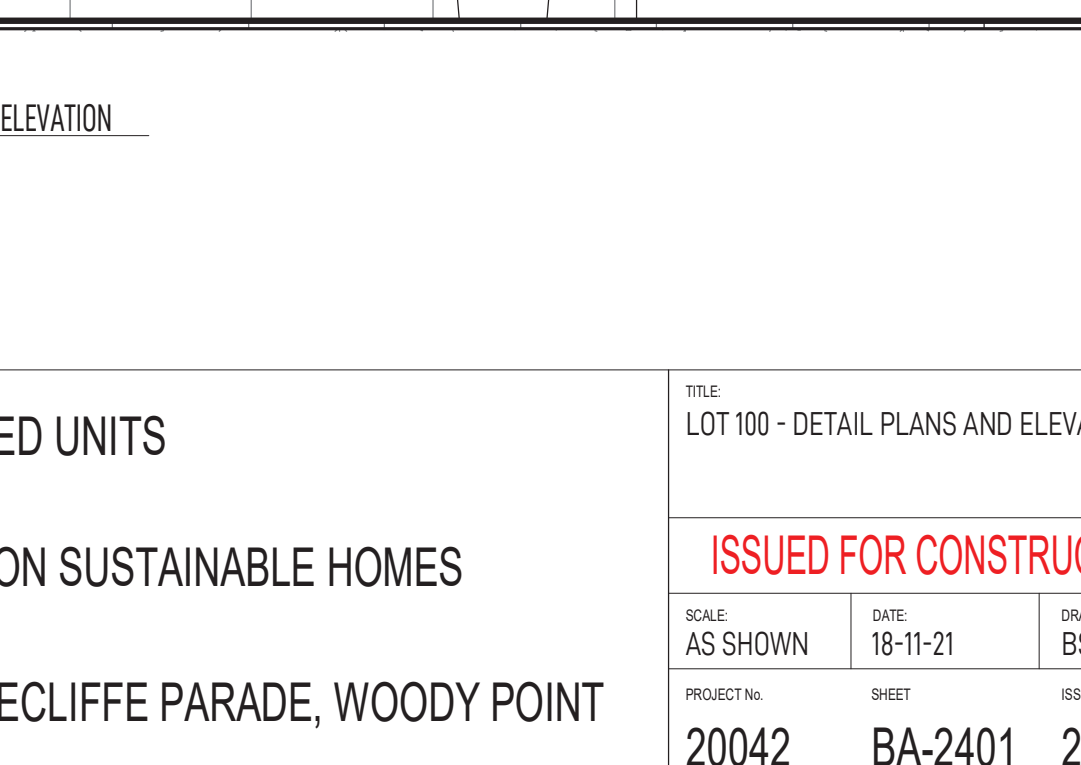

Member Australian Institute of Architects
member practice

• FIGURED DIMENSIONS TO BE TAKEN IN PRECEDENCE OF THOSE SCALED
• CONTRACTORS TO VERIFY ALL DIMENSIONS ON SITE PRIOR TO COMMENCING ANY WORK. SHOP DRAWINGS OR FABRICATION
• ALL RIGHTS RESERVED. NO PART OF THESE DOCUMENTS SHALL BE REPRODUCED WITHOUT THE PRIOR WRITTEN PERMISSION OF VISION 1 PTY LTD.
• UNLESS AGREED OTHERWISE BY VISION 1 PTY LTD IN WRITING, INTELLECTUAL PROPERTY RIGHTS IN ANY INFORMATION OR DATA SUPPLIED OR TRANSFERRED TO YOU INCLUDING COPYRIGHT IN ALL TEXT, GRAPHICS, LOGOS, ICONS, SOUND RECORDINGS AND SOFTWARE ARE OWNED BY, OR LICENSED TO, VISION 1 ARCHITECTS. OTHER THAN FOR PURPOSES AUTHORIZED BY VISION 1 ARCHITECTS IN WRITING, YOU MUST NOT COPY, ADAPT, REPRODUCE, STORE, PUBLISH OR COMMERCIALISE ANY INFORMATION OR DATA SUPPLIED OR TRANSFERRED BY ELECTRONIC MEANS WITHOUT VISION 1 ARCHITECTS PRIOR WRITTEN PERMISSION. ©

No.	DATE	REVISION
A	06-10-20	PRELIMINARY CLIENT ISSUE
B	11-10-20	QUOTATION ISSUE
1	10-04-21	ISSUED FOR CONSTRUCTION
2	18-11-21	GENERAL REVISION

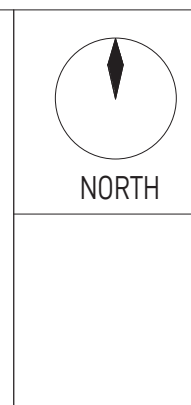

VISION1
Architects

2/257 Oxley Avenue Margate QLD 4019
P.O. Box 216 Margate QLD 4019
Ph: 07 3889 3811 F: 07 3889 3813

E: info@vision1.com.au W: www.vision1.com.au
Principal: Craig A Stack Reg No 2850
Associate: Josh White Reg No 4589

PROJECT
PROPOSED UNITS

CLIENT
THOMPSON SUSTAINABLE HOMES

SITE ADDRESS
52 WHYTECLIFFE PARADE, WOODY POINT

TITLE
LOT 100 - DETAIL PLANS AND ELEVATIONS

ISSUED FOR CONSTRUCTION

SCALE
AS SHOWN


DATE
18-11-21

DRAWN BY
BSP


PROJECT No.
20042

SHEET
BA-2401


ISSUE
2

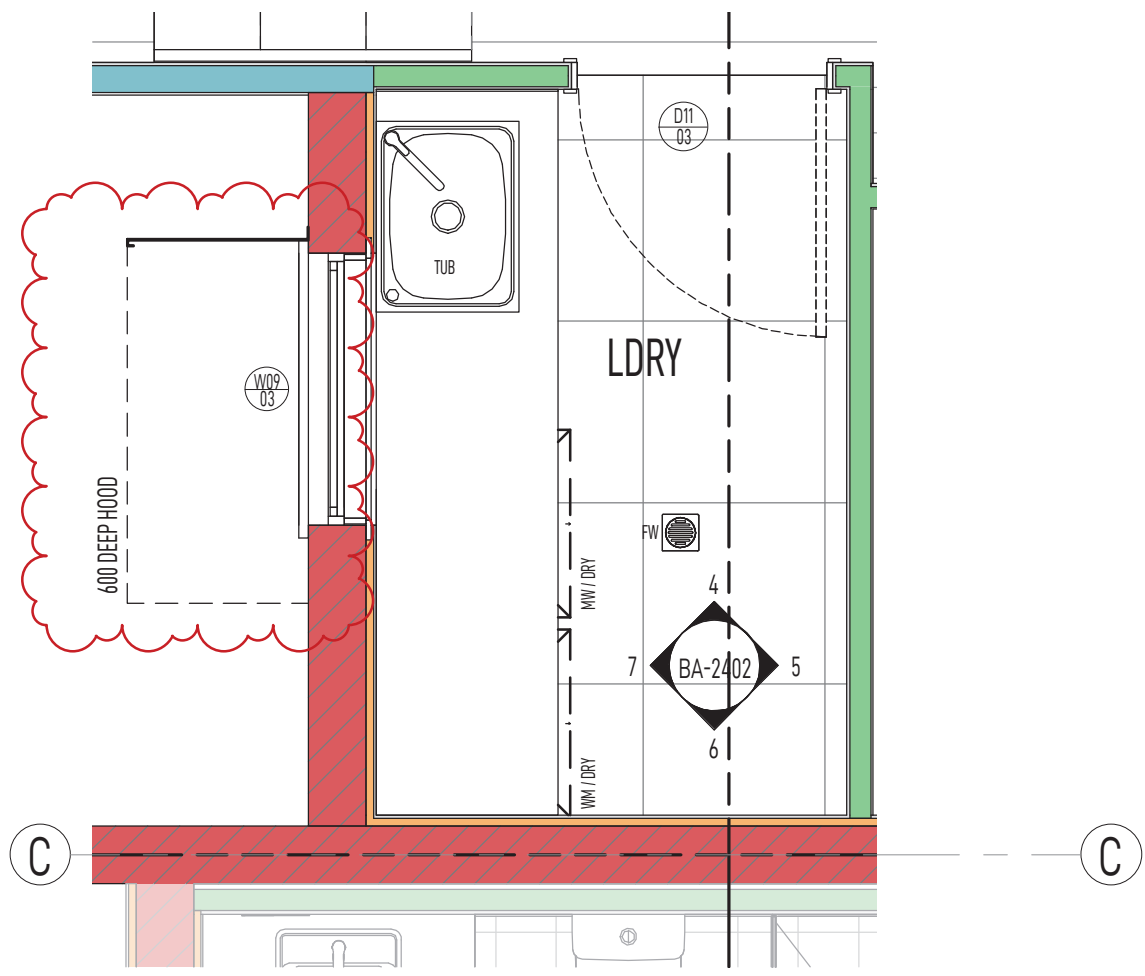


04 - LAUNDRY LAYOUT
1:25

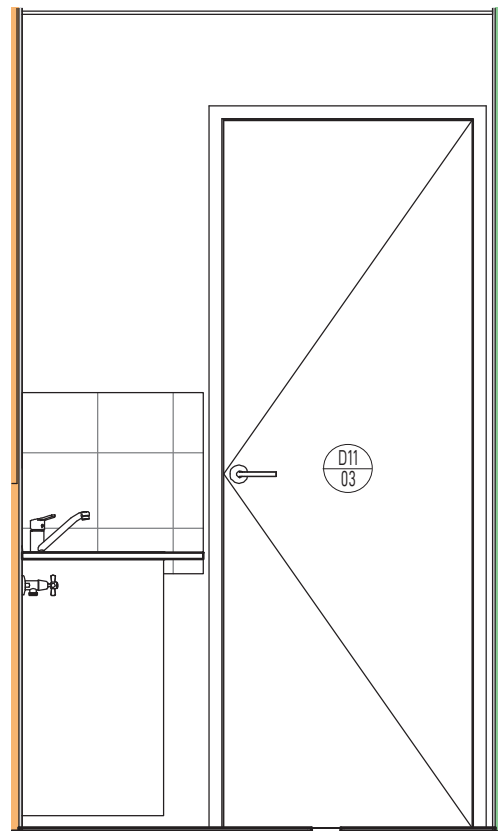


4 LAUNDRY 2 ELEVATION
1:25

 


5 LAUNDRY 2 ELEVATION
1:25

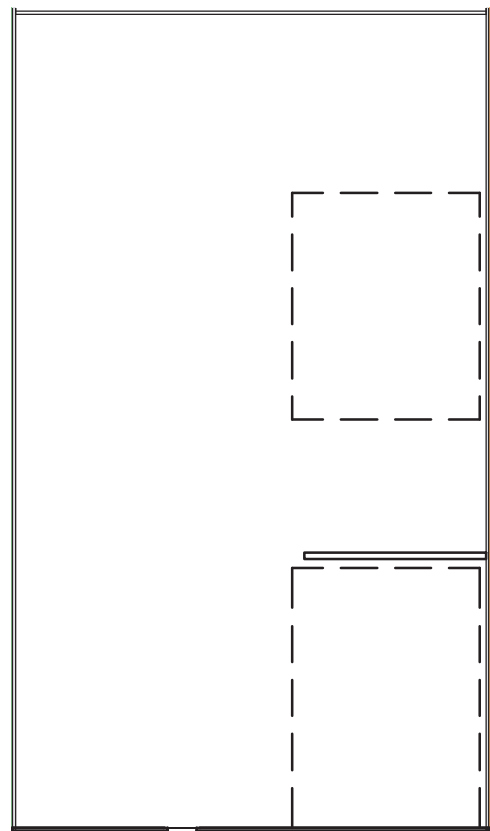


6 LAUNDRY 2 ELEVATION
1:25

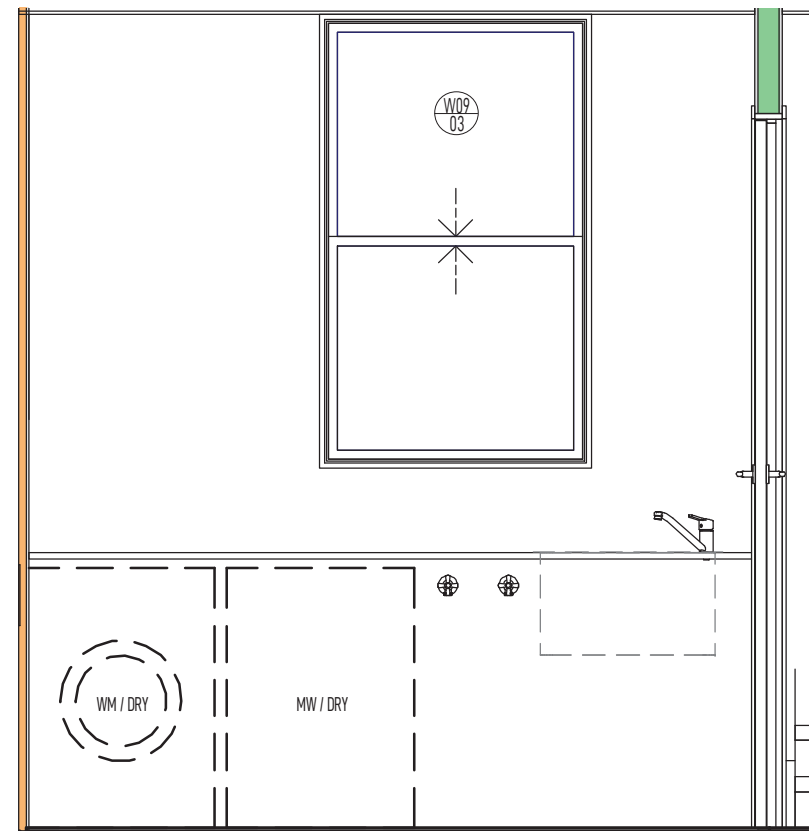


7 LAUNDRY 2 ELEVATION
1:25

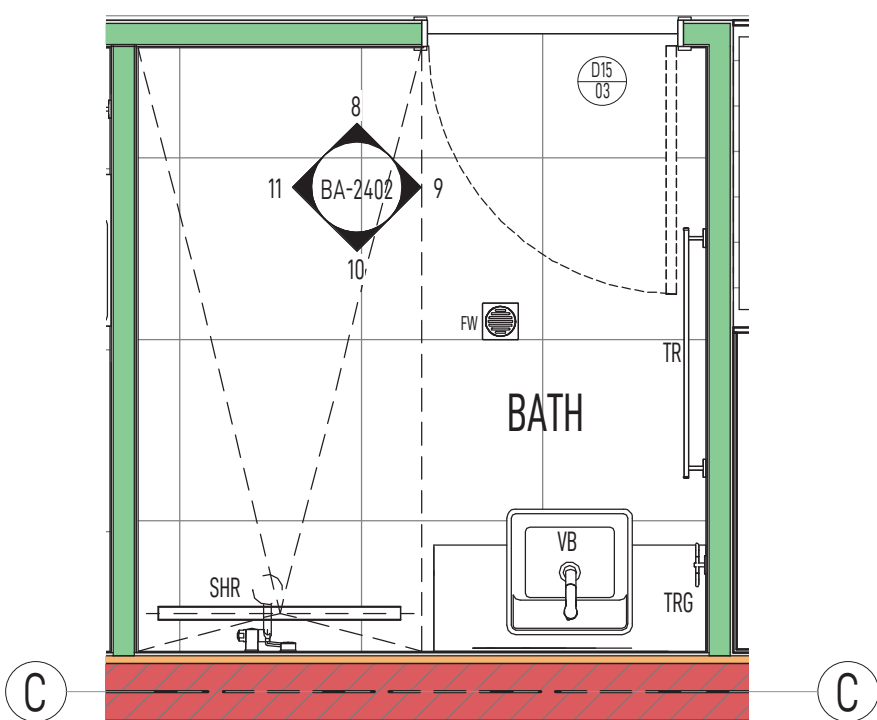


04 - BATHROOM LAYOUT
1:25

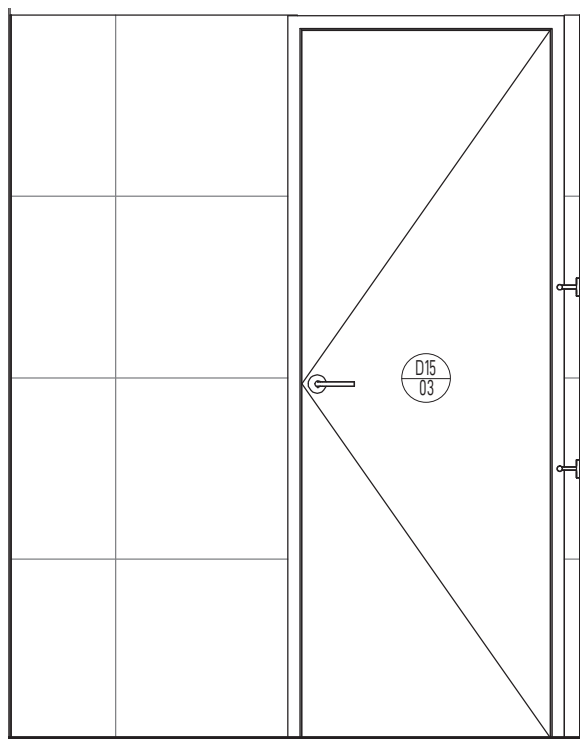


8 WC ELEVATION
1:25

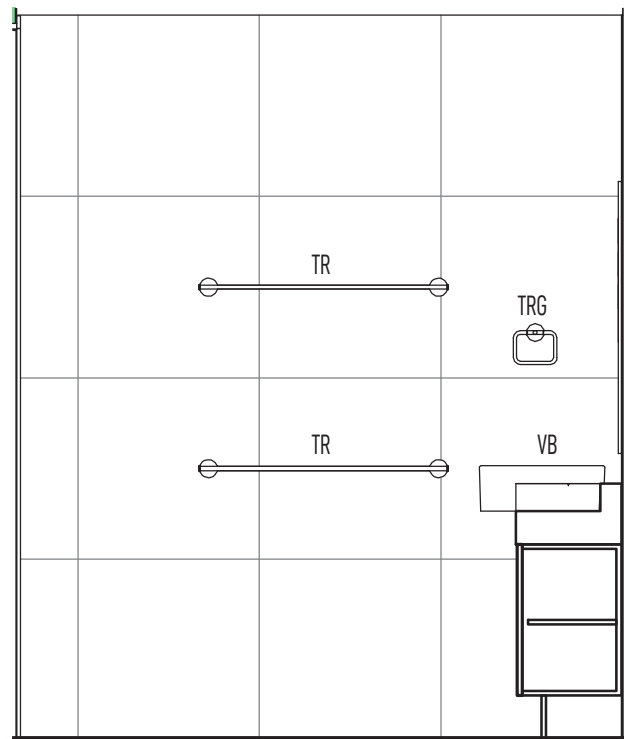


9 WC ELEVATION
1:25

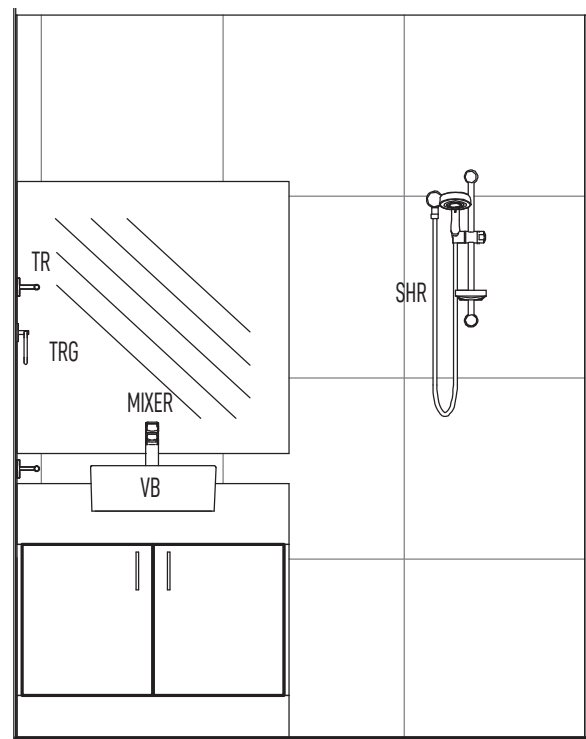


10 WC ELEVATION
1:25

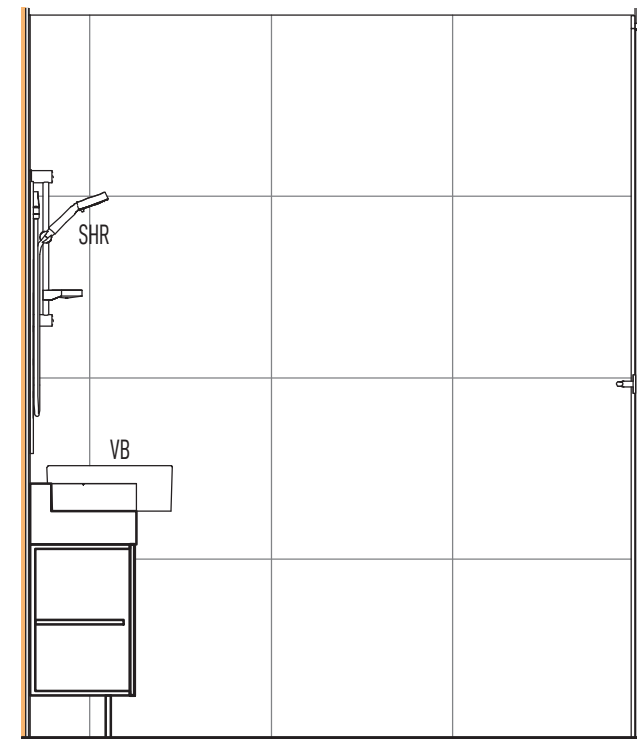


11 WC ELEVATION
1:25

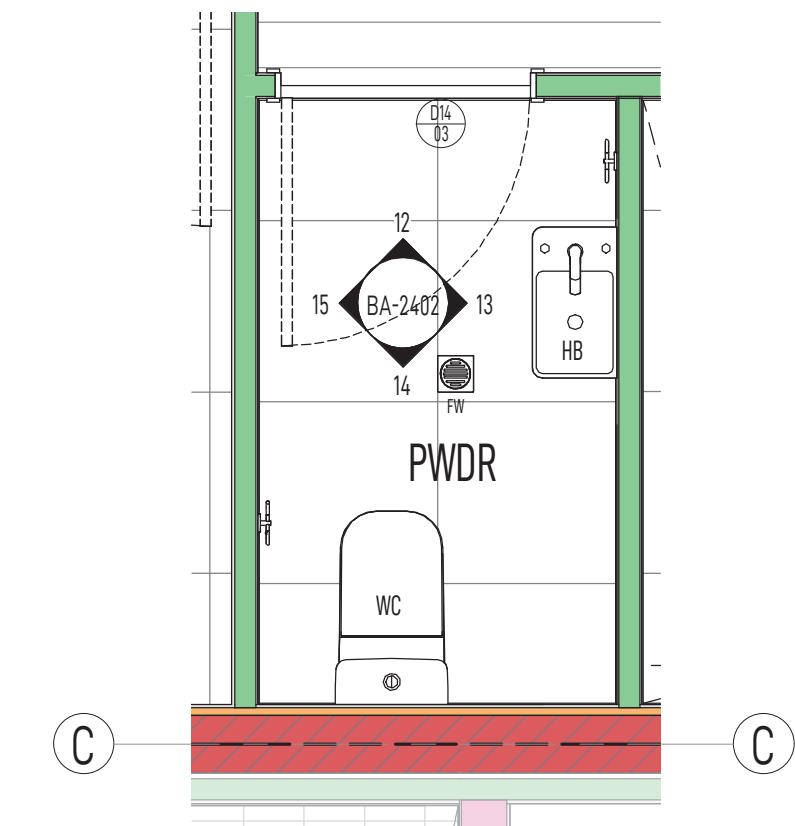


04 - POWDER ROOM LAYOUT
1:25

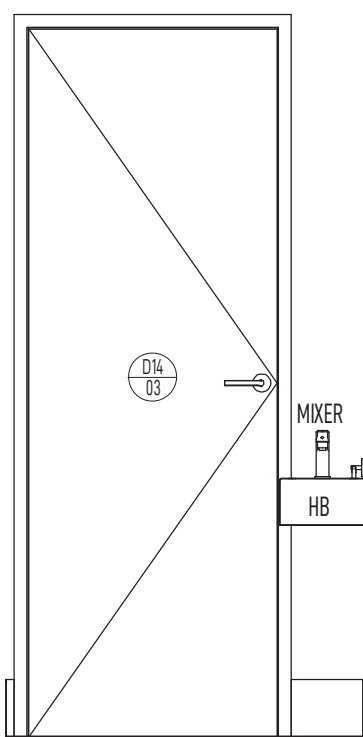


12 BATHROOM 2 ELEVATION
1:25

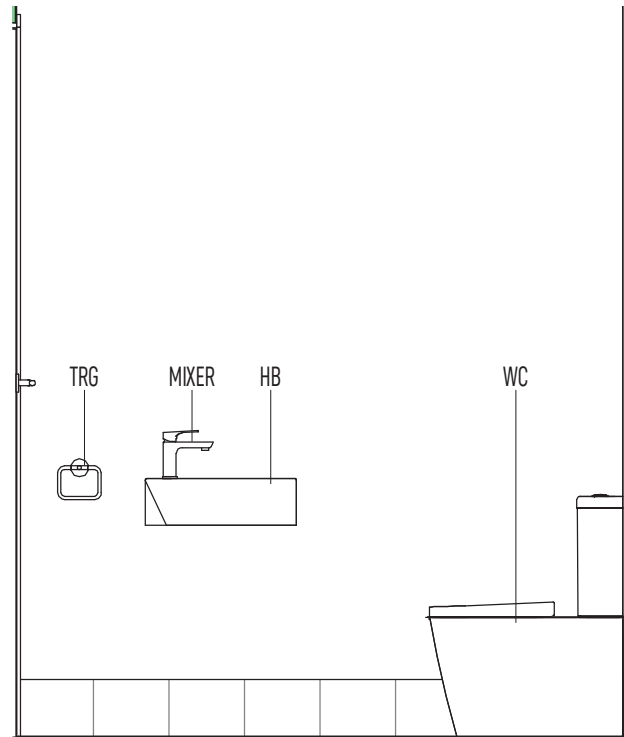

13 BATHROOM 2 ELEVATION
1:25

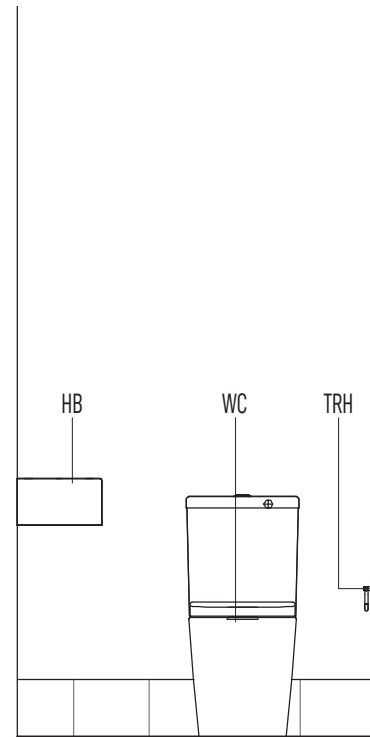


14 BATHROOM 2 ELEVATION
1:25

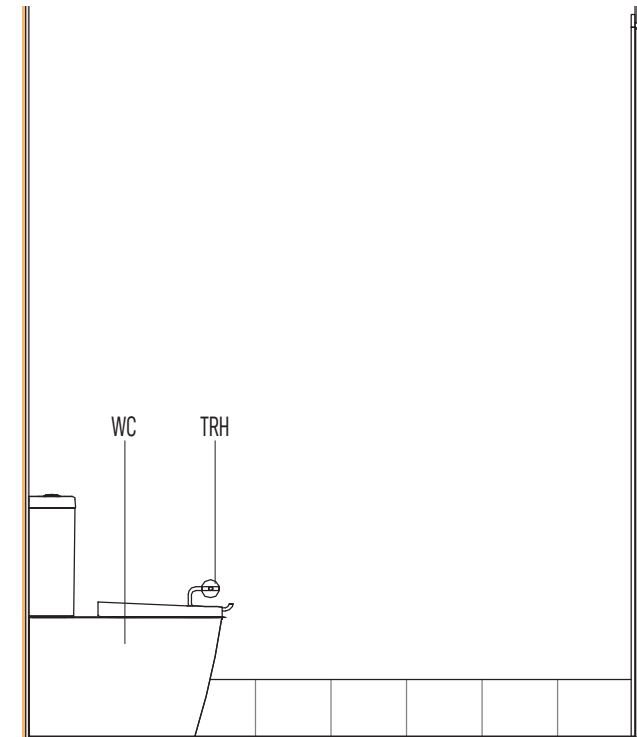

15 BATHROOM 2 ELEVATION
1:25

NOTE:
EXTENT OF JOINERY AND WET AREA FINISHES ARE INDICATIVE
ONLY, FINAL DETAIL/LAYOUT TO BE CONFIRMED BY PRINCIPAL
CONTRACTOR AND JOINERY MAKER PRIOR TO CONSTRUCTION

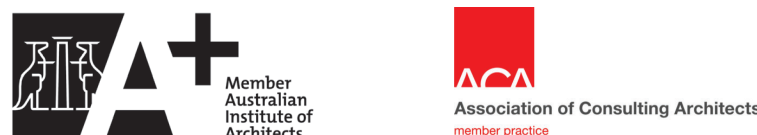

FIGURED DIMENSIONS TO BE TAKEN IN PRECEDENCE OF THOSE SCALED
CONTRACTORS TO VERIFY ALL DIMENSIONS ON SITE PRIOR TO COMMENCING ANY WORK, SHOP DRAWINGS OR FABRICATION
ALL RIGHTS RESERVED. NO PART OF THESE DOCUMENTS SHALL BE REPRODUCED WITHOUT THE PRIOR WRITTEN PERMISSION OF VISION 1 PTY LTD.
UNLESS AGREED OTHERWISE BY VISION 1 PTY LTD IN WRITING, INTELLECTUAL PROPERTY RIGHTS IN ANY INFORMATION OR DATA SUPPLIED OR TRANSFERRED TO YOU INCLUDING COPYRIGHT IN ALL TEXT, GRAPHICS, LOGOS, ICONS, SOUND RECORDINGS AND SOFTWARE ARE OWNED BY, OR LICENSED TO, VISION 1 ARCHITECTS. OTHER THAN FOR PURPOSES AUTHORIZED BY VISION 1 ARCHITECTS IN WRITING, YOU MUST NOT COPY, ADAPT, REPRODUCE, STORE, PUBLISH OR COMMERCIALISE ANY INFORMATION OR DATA SUPPLIED OR TRANSFERRED BY ELECTRONIC MEANS WITHOUT VISION 1 ARCHITECTS PRIOR WRITTEN PERMISSION. ©

No.	DATE	REVISION
A	06-10-20	PRELIMINARY CLIENT ISSUE
B	11-10-20	QUOTATION ISSUE
1	10-04-21	ISSUED FOR CONSTRUCTION
2	18-11-21	GENERAL REVISION
3	18-01-22	GENERAL REVISION



VISION1
Architects
2/257 Oxley Avenue Margate QLD 4019
P.O. Box 216 Margate QLD 4019
Ph: 07 3889 3811 F: 07 3889 3813
E: info@vision1.com.au W: www.vision1.com.au
Principal: Craig A Stack Reg.No 2850
Associate: Josh White Reg.No 4589

PROJECT
PROPOSED UNITS




CLIENT
THOMPSON SUSTAINABLE HOMES

SITE ADDRESS
52 WHYTECLIFFE PARADE, WOODY POINT

TITLE
LOT 100 - DETAIL PLANS AND ELEVATIONS

ISSUED FOR CONSTRUCTION

SCALE	DATE	DRAWN BY
AS SHOWN	18-01-22	BSP
PROJECT No.	SHEET	ISSUE
20042	BA-2402	3

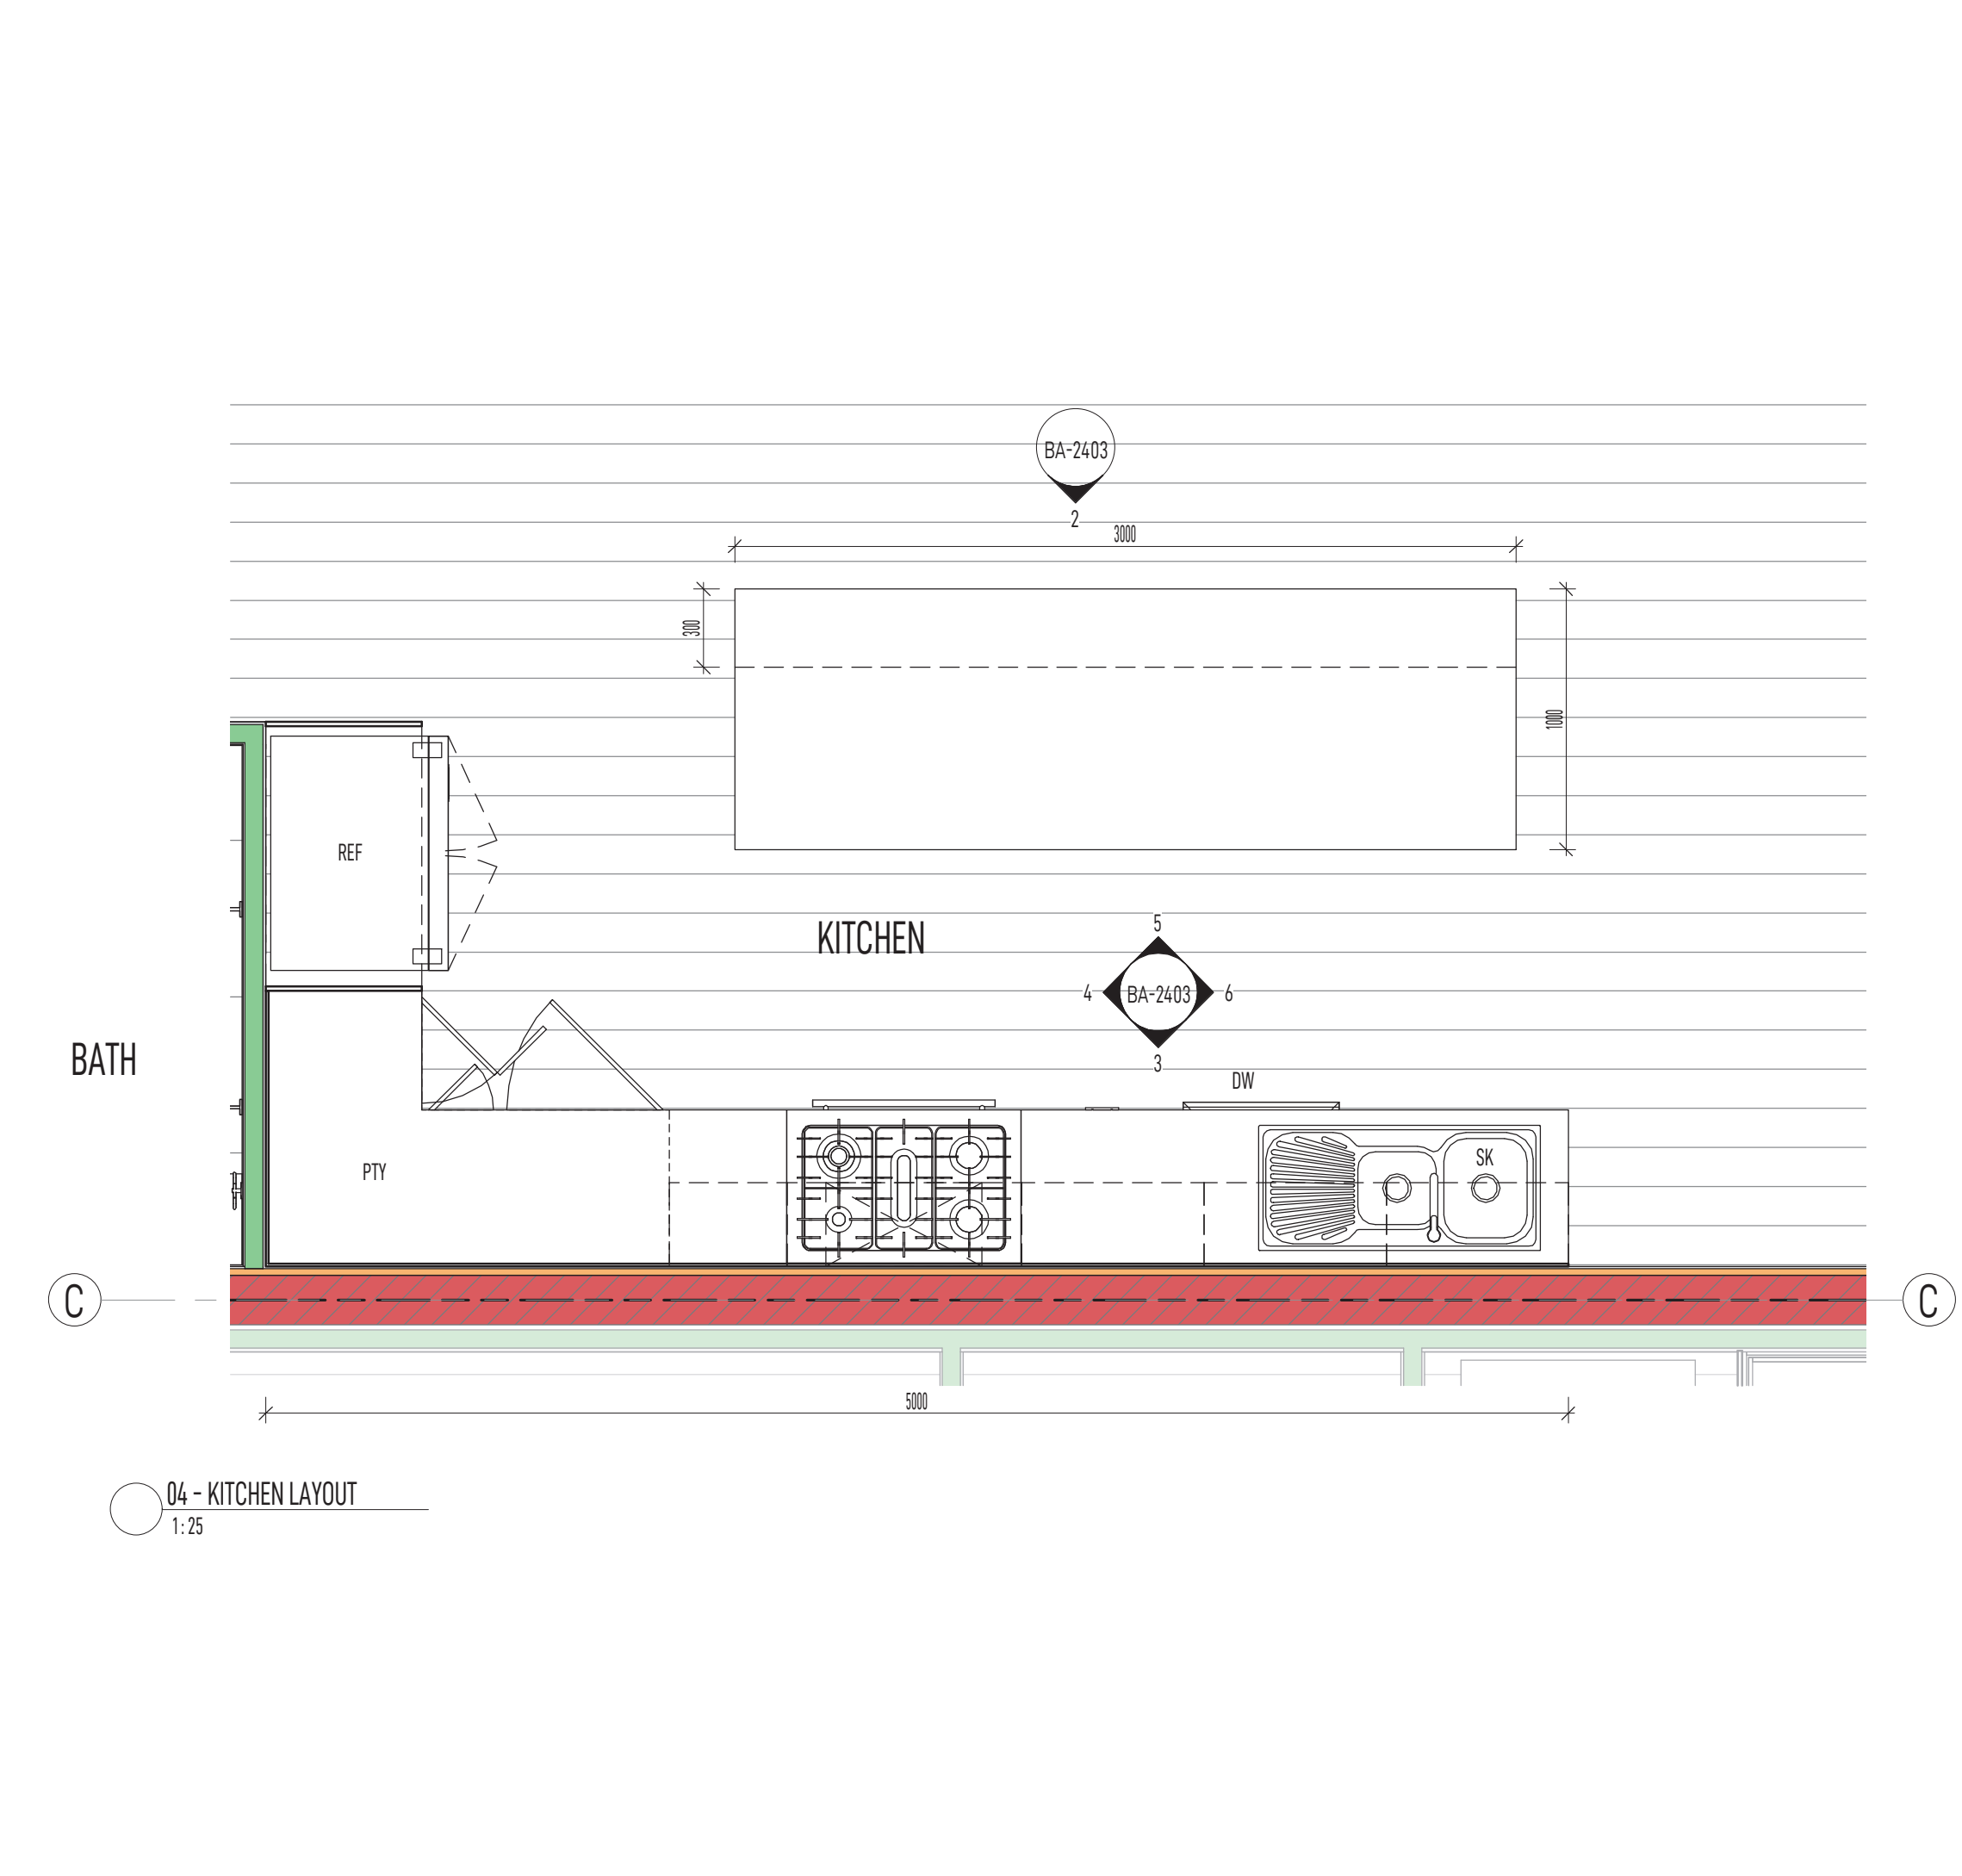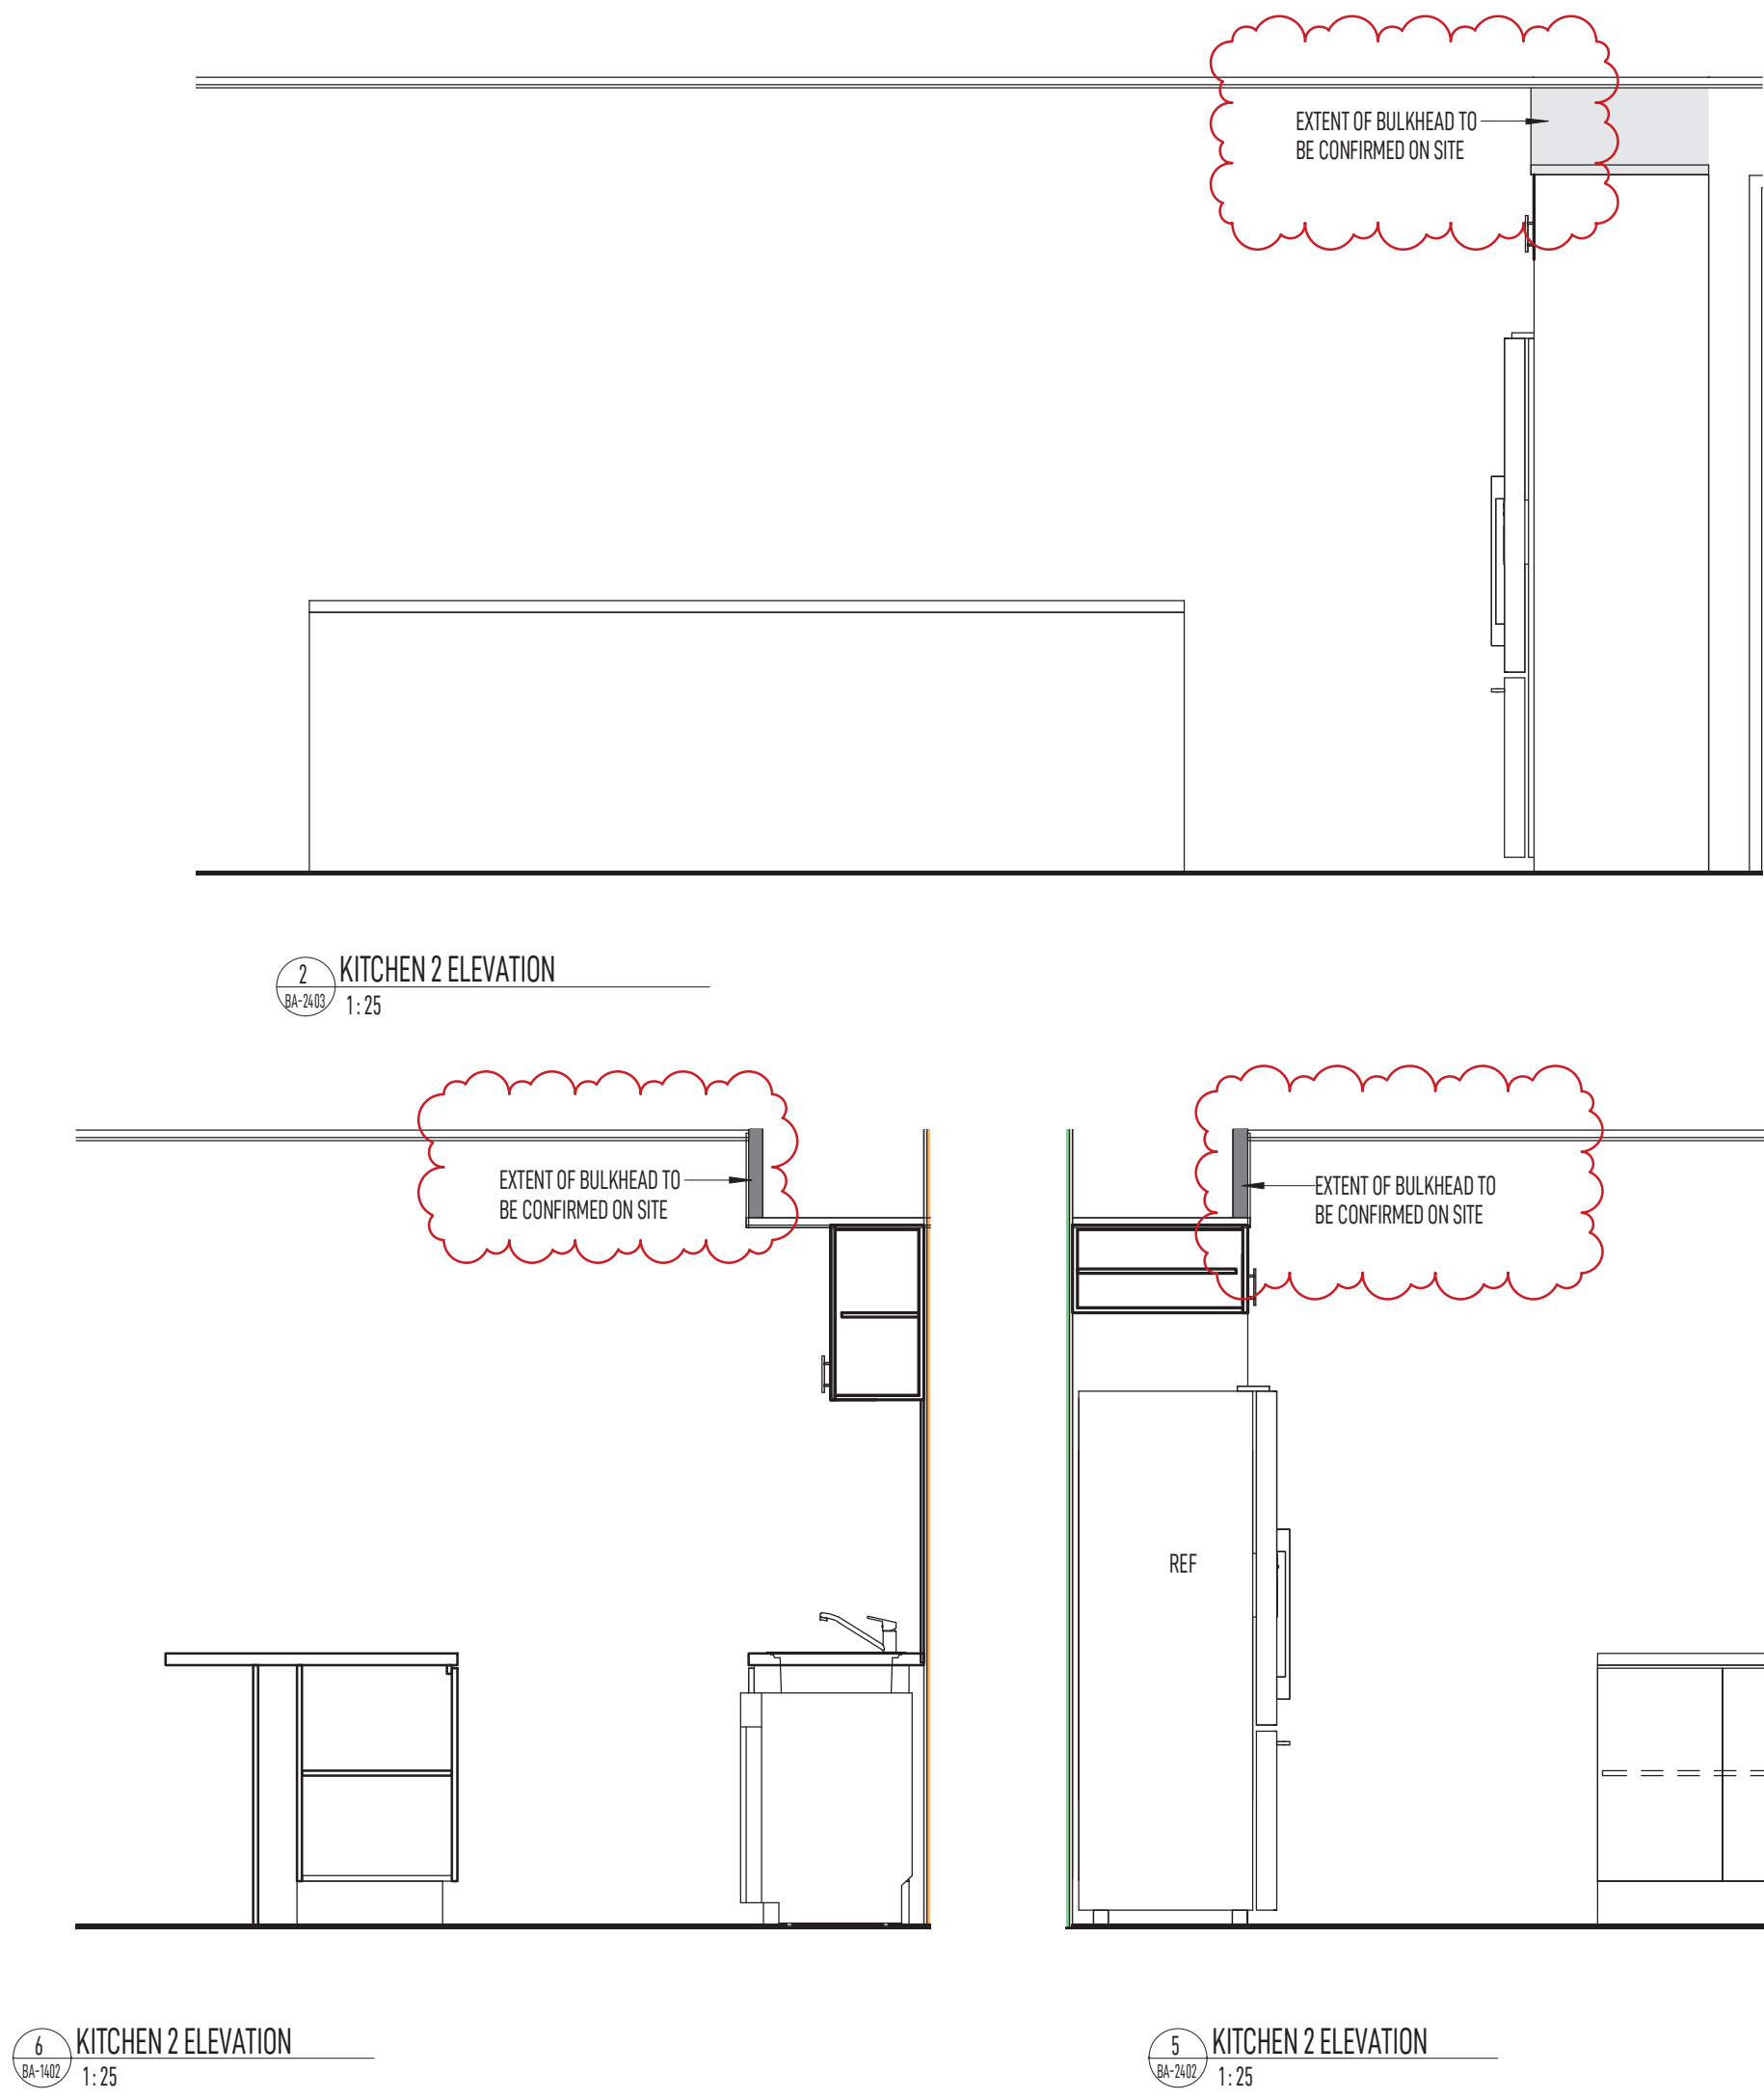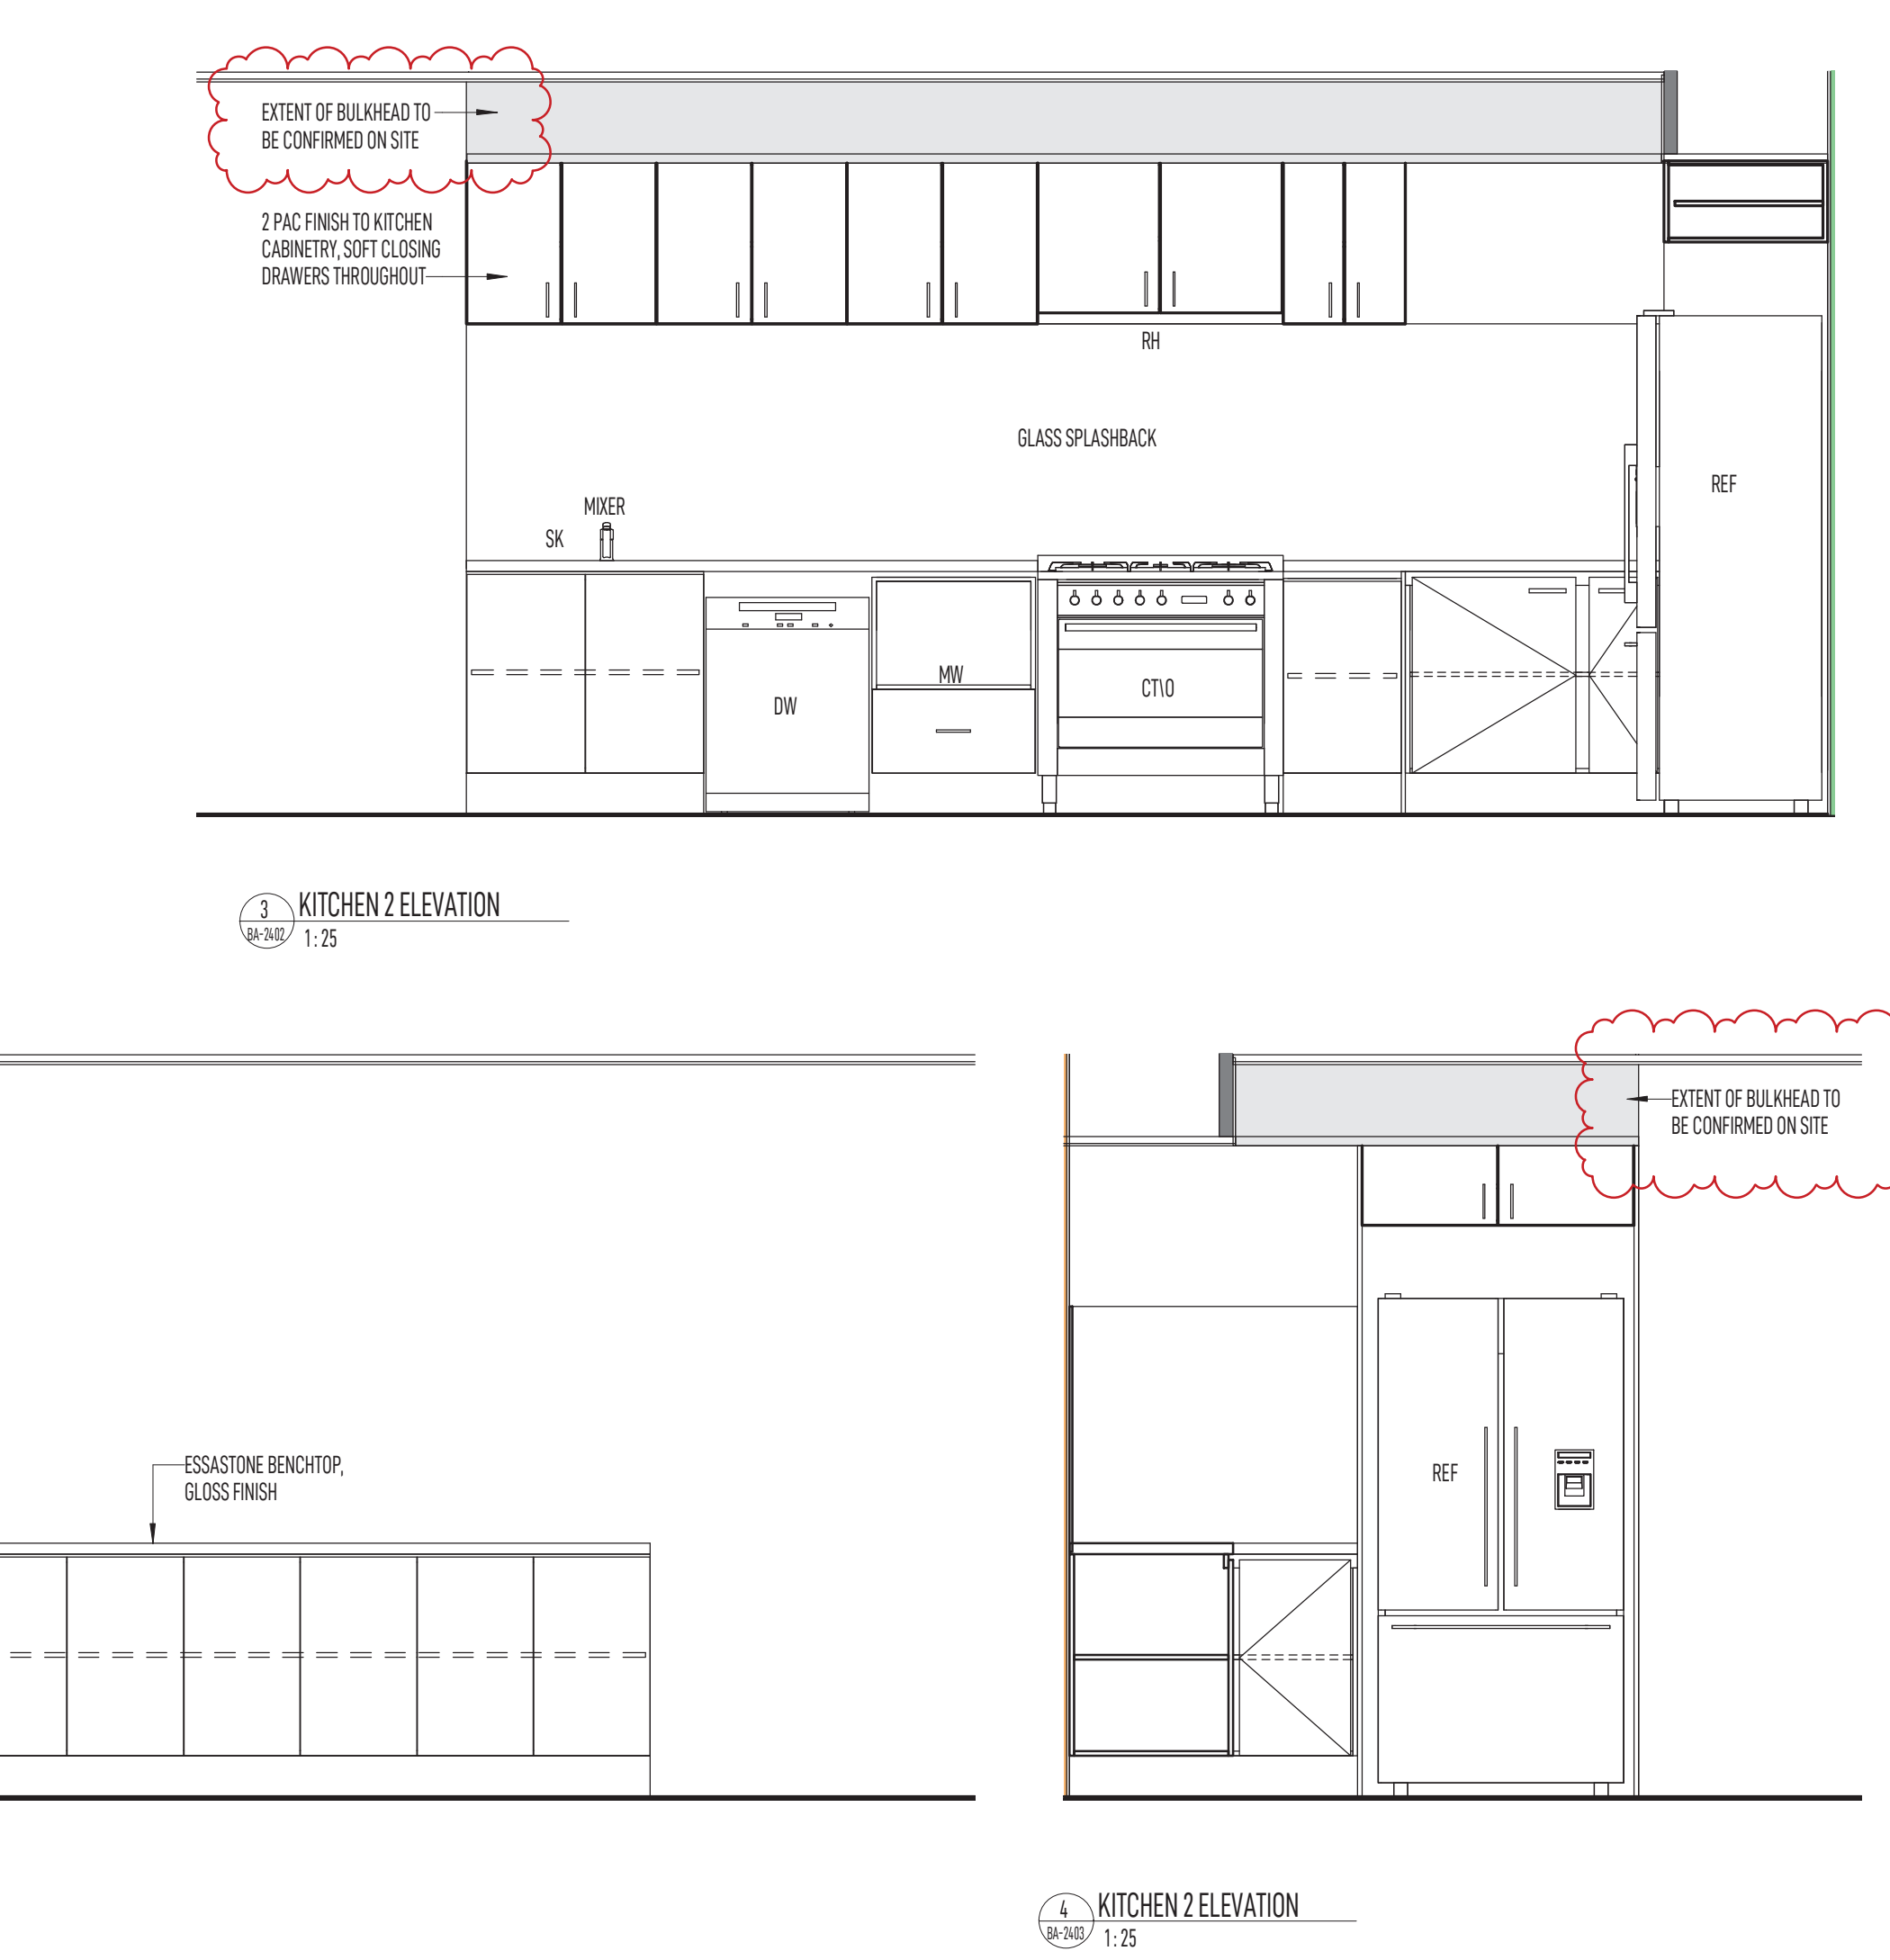

NOTE:
EXTENT OF JOINERY AND WET AREA FINISHES ARE INDICATIVE ONLY, FINAL DETAIL/LAYOUT TO BE CONFIRMED BY PRINCIPAL CONTRACTOR AND JOINERY MAKER PRIOR TO CONSTRUCTION